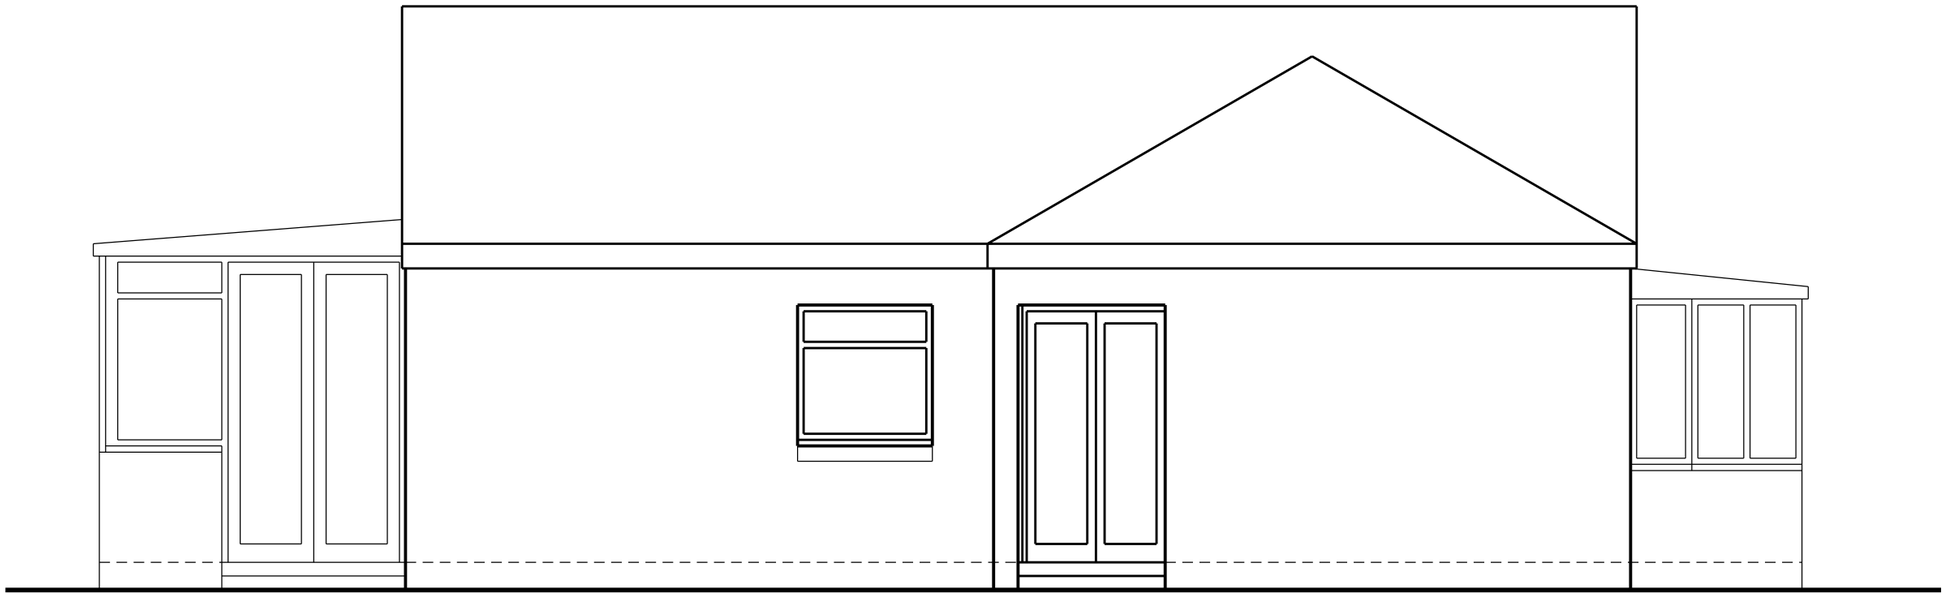

existing south elevation

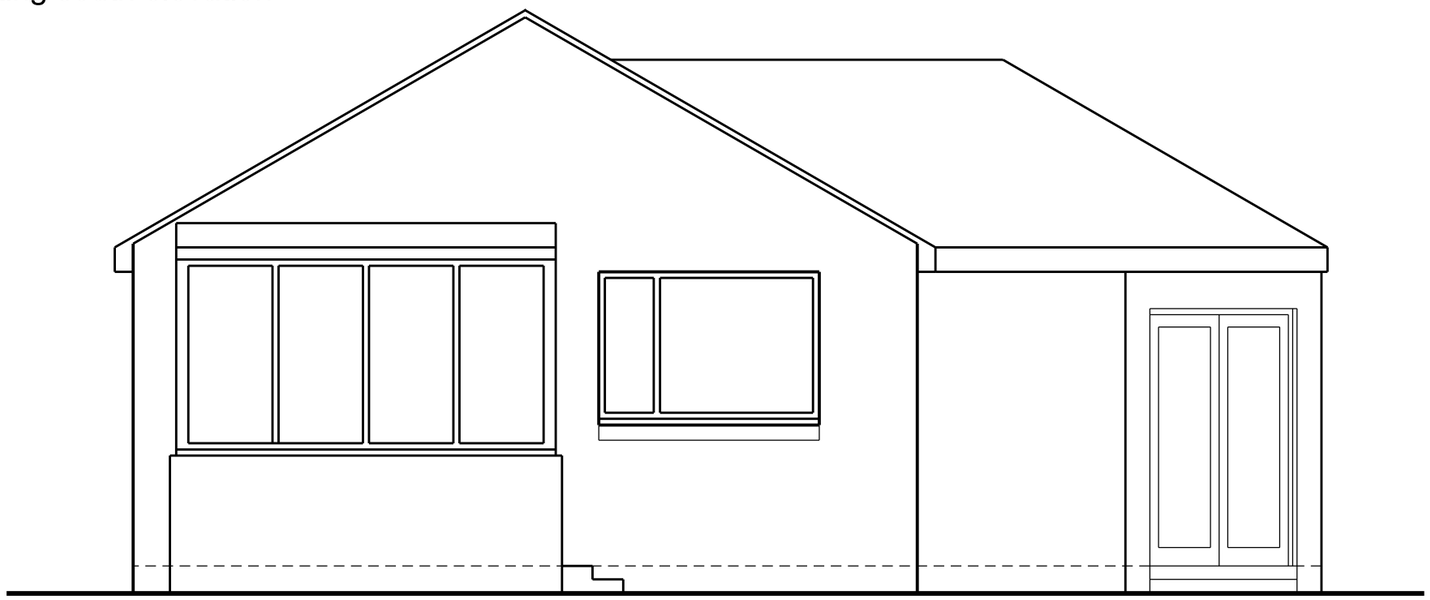

existing west elevation

SCALE 0 1m 2m 3m 4m 5m 10m 15m

This scheme is subject to town planning and all other necessary consents.

Dimensions, area and levels where given are only approximate and subject to site survey. All dimensions are to be checked on site. Any discrepancies or variations are to be reported to the client before work commences. Figured dimensions only are to be taken from this drawing.

This drawing is to be read in conjunction with all relevent consultants' and/or specialists drawings/documents and any discrepancies or variations are to be notified to the client before the affected work commences.

Rev 01 may 2021 First issue

Client

Job Title Proposed alterations to 8 The Crofts, St Bees

Drawing Title Existing elevations Sheet 1 of 2

Scale: 1:50 @ A3

Date: may 2021

Drawn:

Job No: 289

Drwg No: 02001

Rev: 01

Richard J Lindsay
2 Calva House
Calva Brow
Workington
C14 1DE

email: richard46@aim.com
Mob : 07921 949618