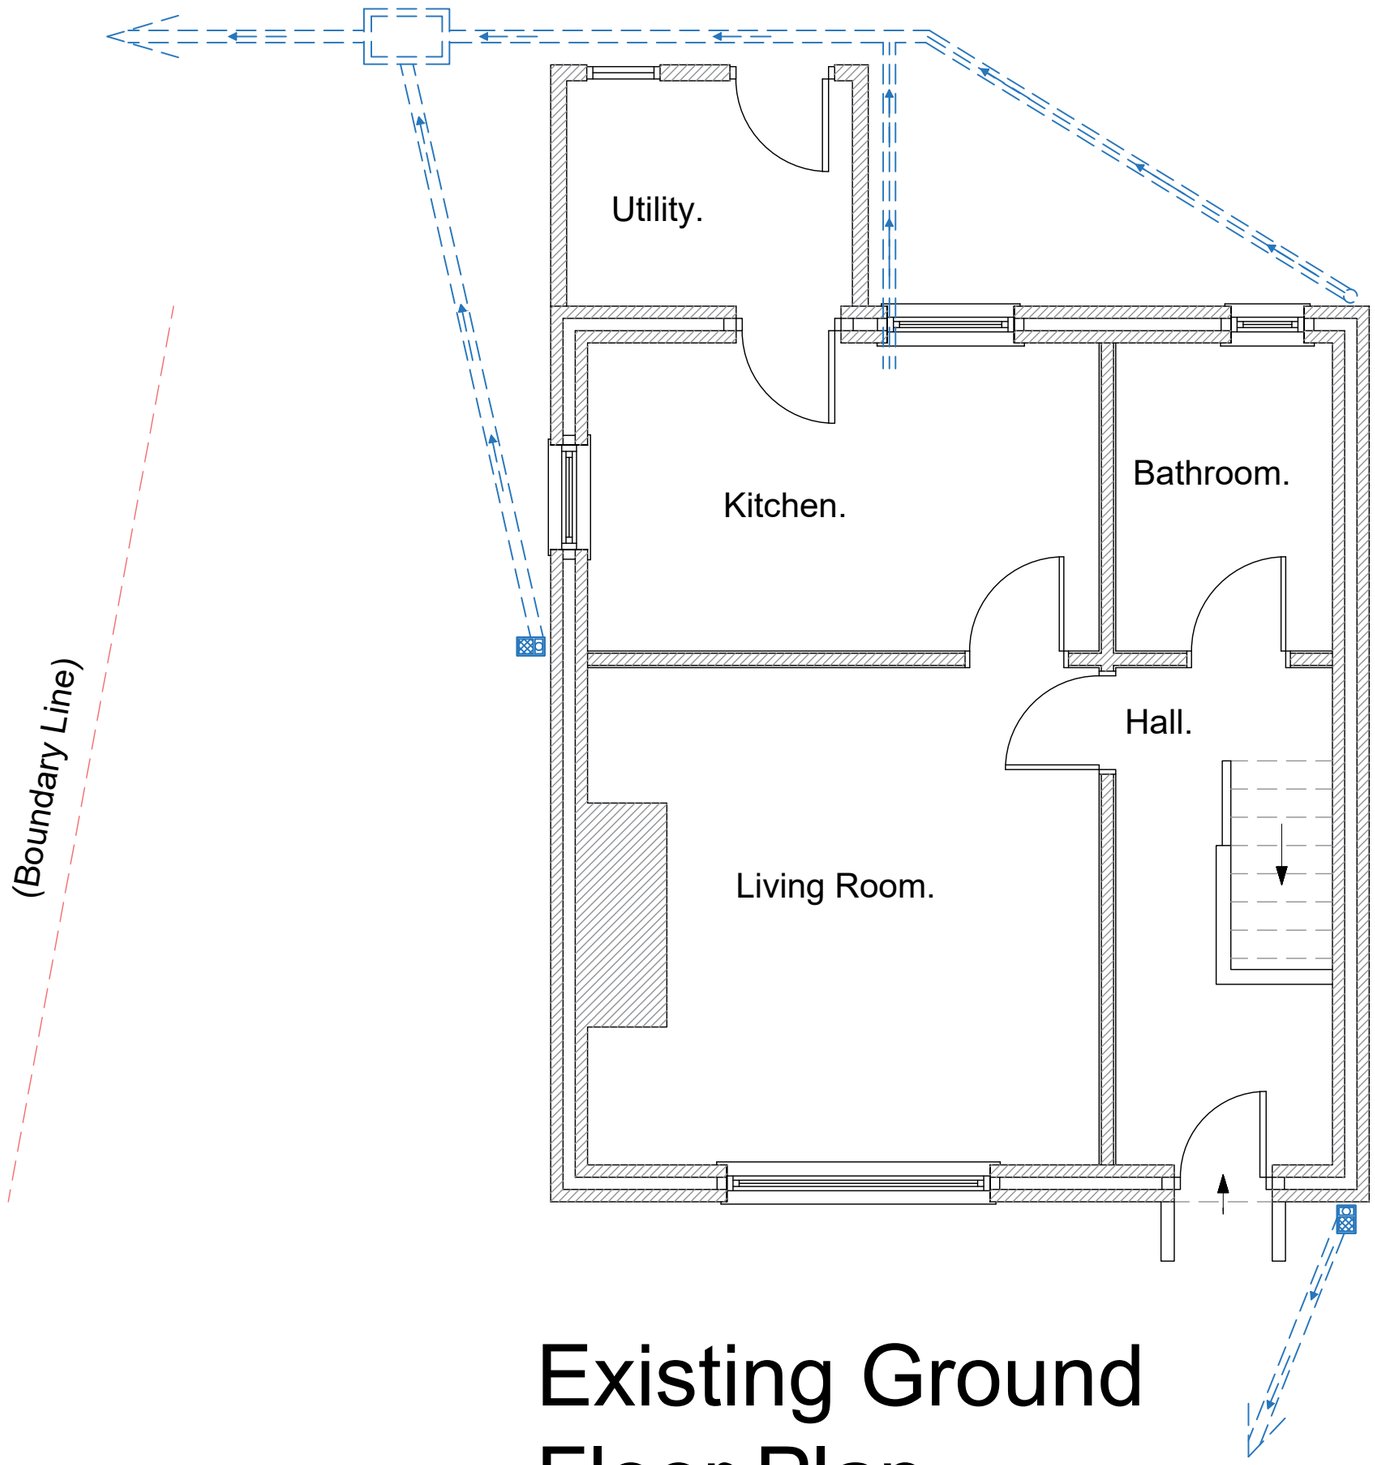

Existing Ground Floor Plan

The drawing is the property of JTS Architectural services,and is not to be copied, used or shown to any third party without written consent.

JTS Architectural Services Ltd

Address	1 Snaefell Terrace, Whitehaven
Title Project	Existing Ground Floor Plans – DWG01 Side Extension Planning Application Drawing
Scale	1/50