EXISTING SITE PLAN
(1:1000)

Notes: Sketch schemes may be based on plan information of unknown origin and is subject to verification and survey. Contractors must verify all dimensions on site before commencing any work or shop drawings. Do not scale from this drawing. Figured dimensions are to brickwork/blockwork unless otherwise stated or noted. *Size*: Building areas are liable to adjustment over the course of the design process due to ongoing construction detailing developments. Subject to statutory approvals and survey.

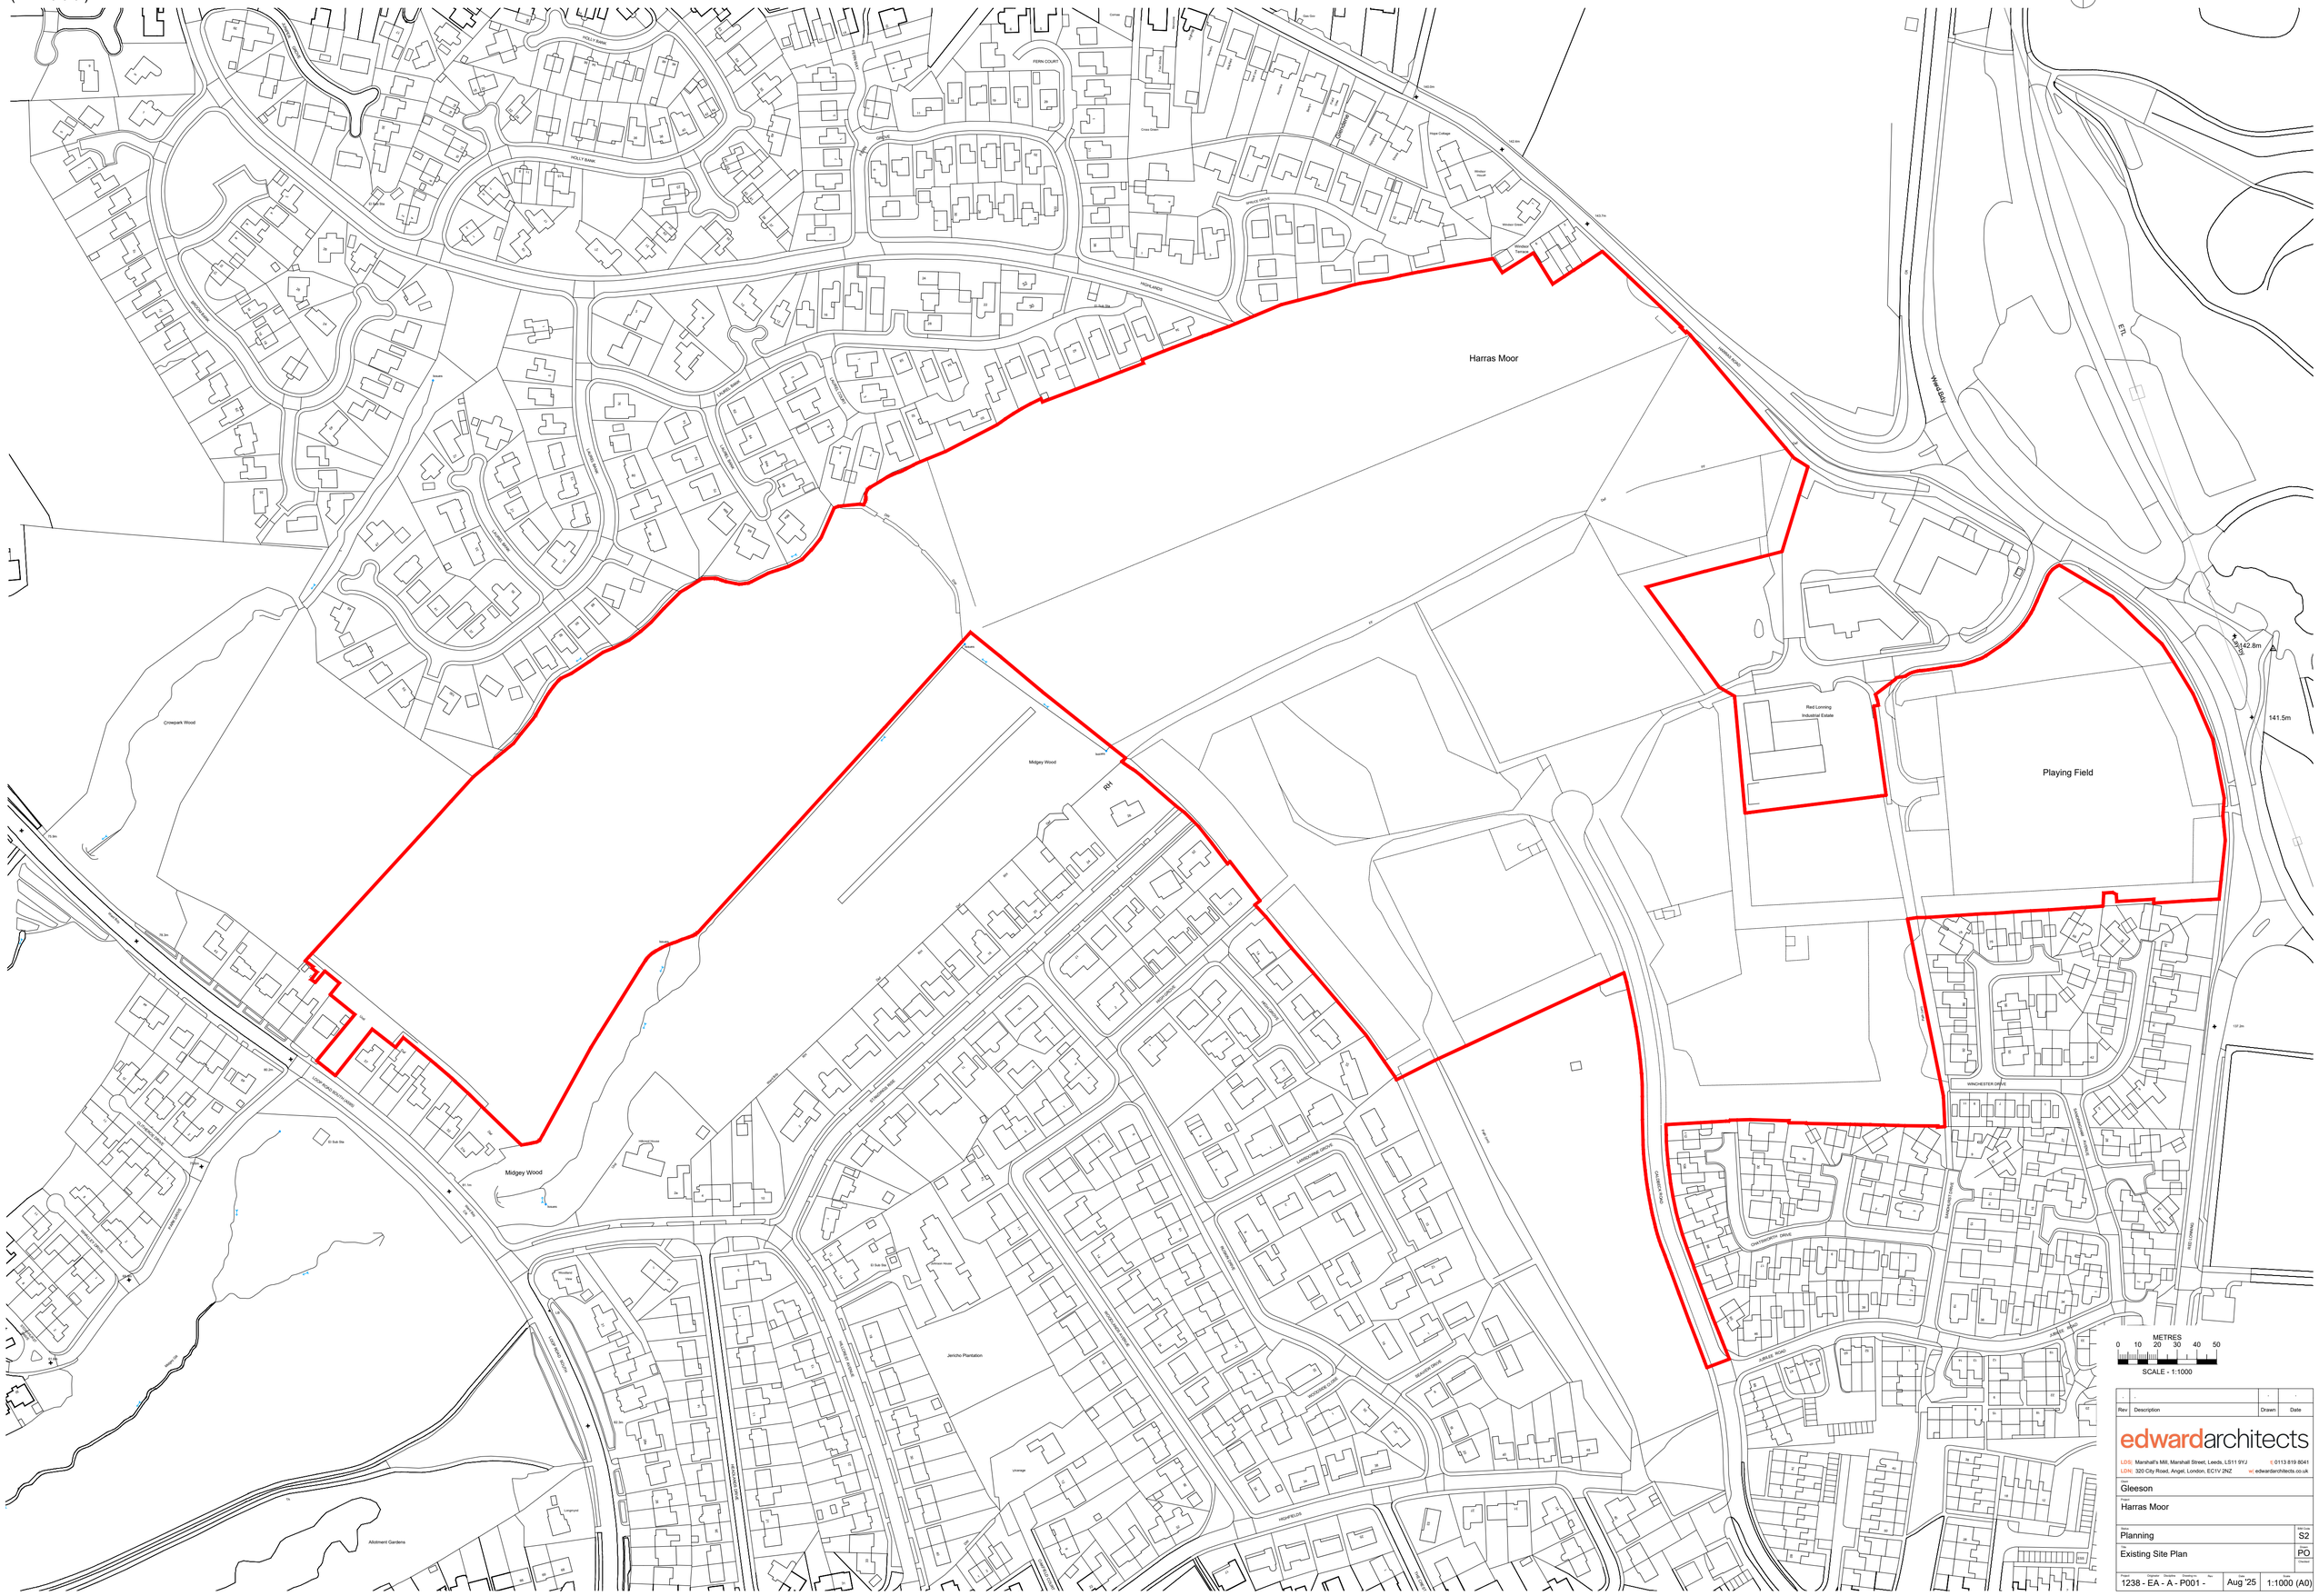

Rev	Description	Drawn	Date
-	-	-	-

edwardarchitects

LDS: Marshall's Mill, Marshall Street, Leeds, LS11 9YJ t: 0113 819 8041
LDN: 320 City Road, Angel, London, EC1V 2NZ w: edwardarchitects.co.uk

Client: Gleeson

Project: Harras Moor

Title: Planning — Status: S2

Title: Existing Site Plan — Revision: PO

Project	Originator	Discipline	Drawing no.	Rev.	Date	Scale
1238 -	EA -	A -	P001 -		Aug '25	1:1000 (A0)