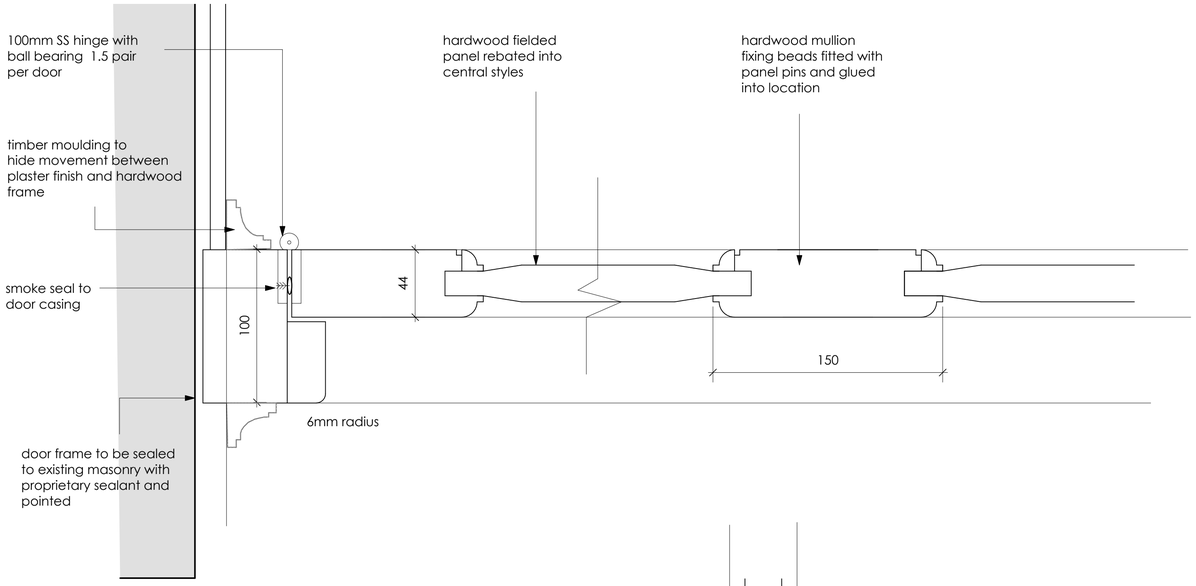

TYPICAL JAMB DETAIL Scale 1 : 2
DOOR TO BE FIRE RATED (tested door required)

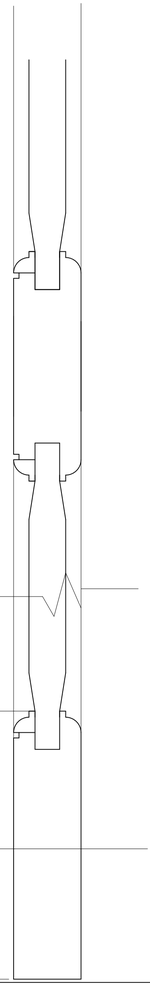

timber floor
& joists

TYPICAL INTERNAL DOOR SECTION Scale 1 : 2

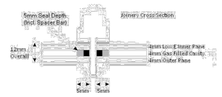

CENTRAL GLAZING BAR DETAIL

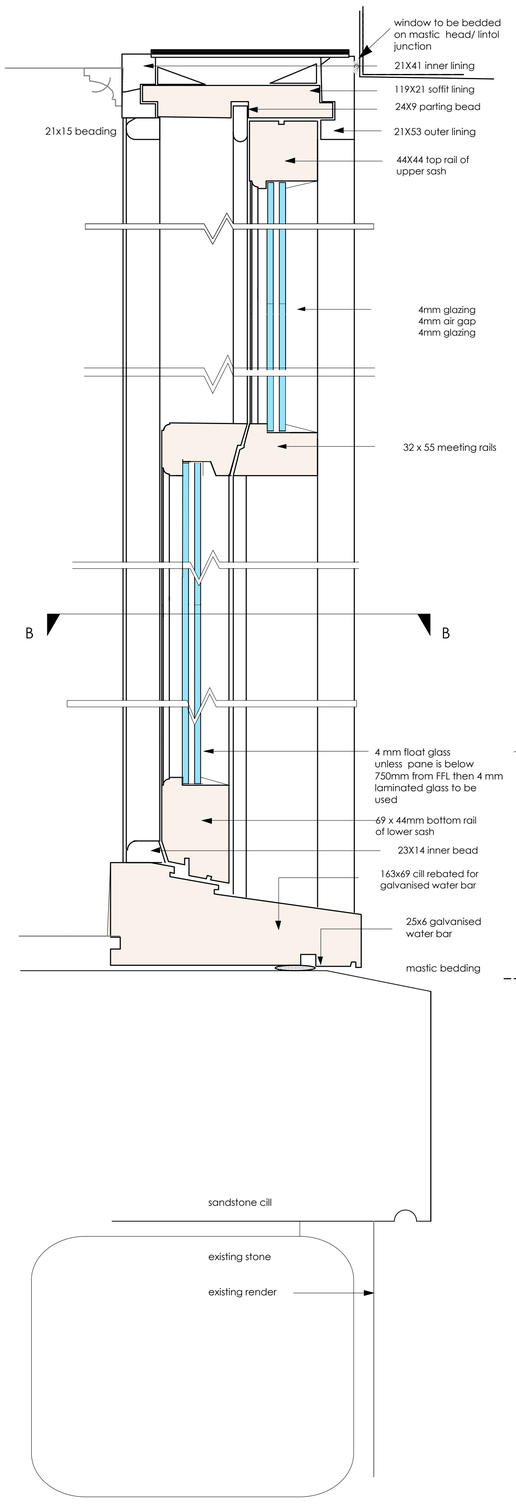

TYPICAL WINDOW SECTION
NB. All timber elements are finished sizes.
Timber to be hardwood (iroko) and painted

REFER TO ELEVATIONS FOR NEW WINDOW LOCATIONS

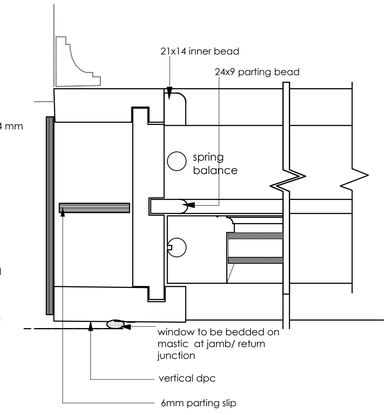

TYPICAL JAMB DETAIL (B-B)

Rev : A - 13/03/22 - glazing altered and timber specification added

Issue -

FOR LISTED BUILDING

Client -

GHH Ltd

Project -

Change of Use

Location / Postcode / what3words

Old Customs House, West Strand
Whitehaven, CA28 7LR
serve.tile.rich

Drawing Title - Window / Door Detail

Job No - 1234	Dwg No - 10	Rev : A
DATE : 05 Jan 2022	SCALE : 1: 2	Paper A1

RIBA Chartered ARCHITECTS
GREEN SWALLOW
E - greenswallow@btinternet.com
M - 07970 96 41 84
Registered Office : Green Swallow North Limited, Swallow Barn, Blindcrake, Cumbria, CA13 0QP

ALL DIMENSIONS TO BE CHECKED ON SITE
FIGURED DIMENSIONS TO BE TAKEN IN PREFERENCE TO SCALED DIMENSIONS
copyright Green Swallow North Limited