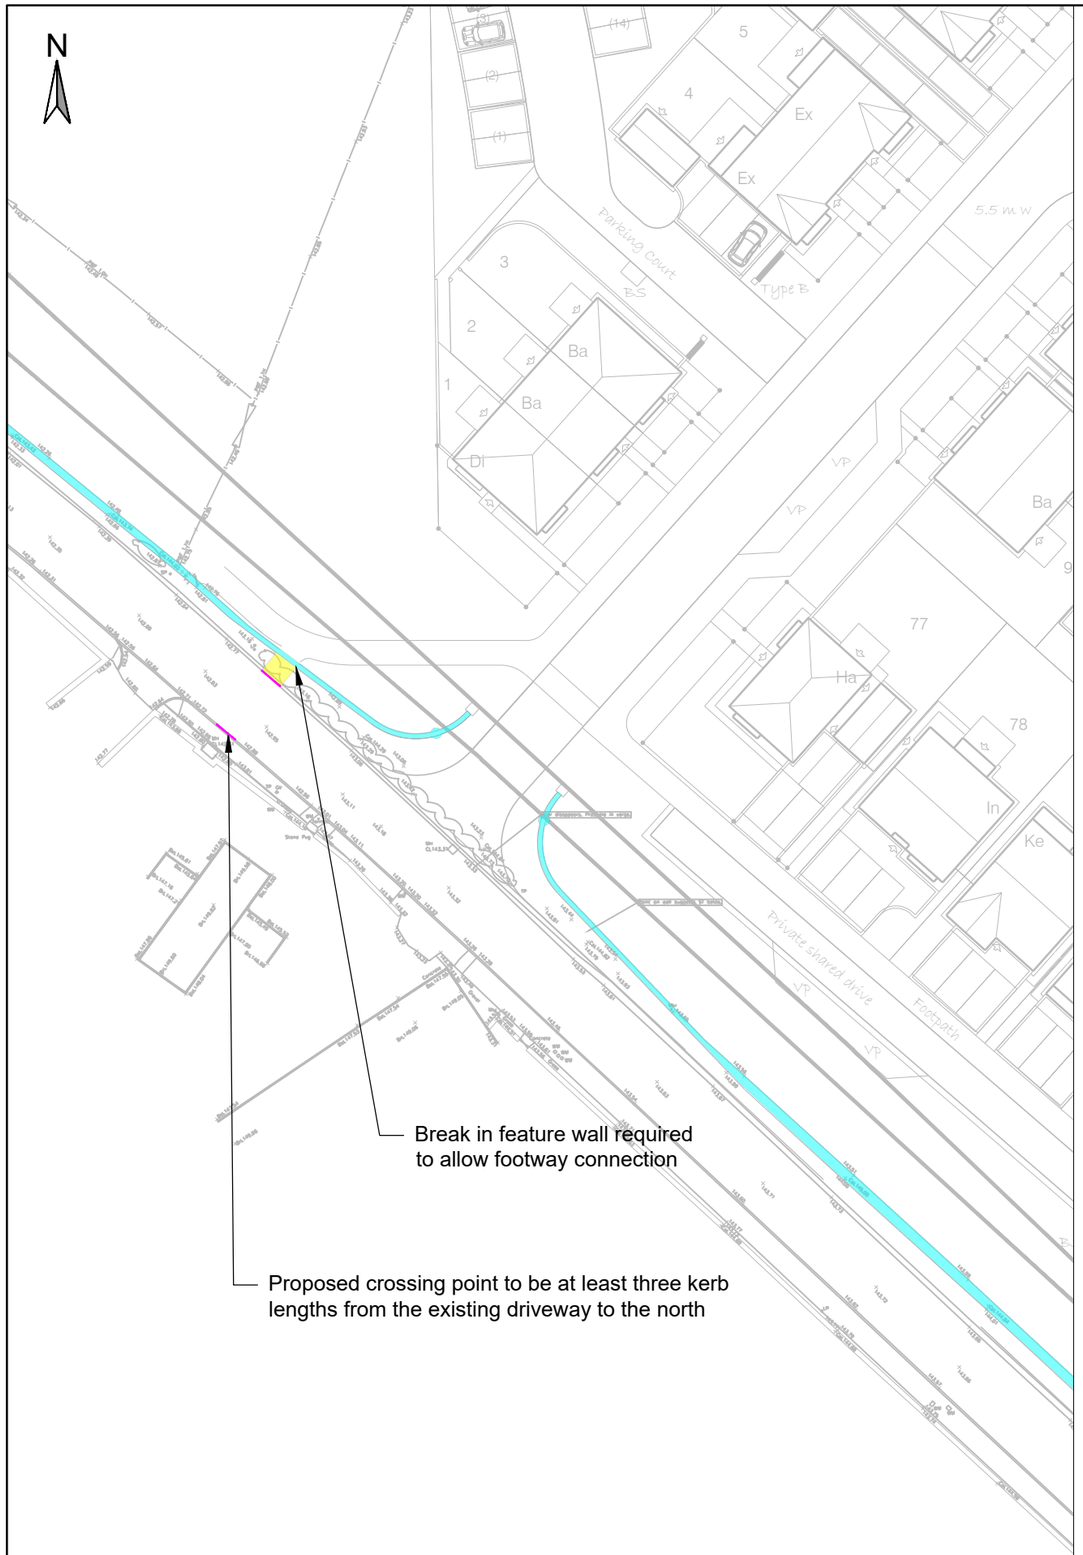

0 5 10 15 20 25 m

SCALE 1:500

Western Footway Connection

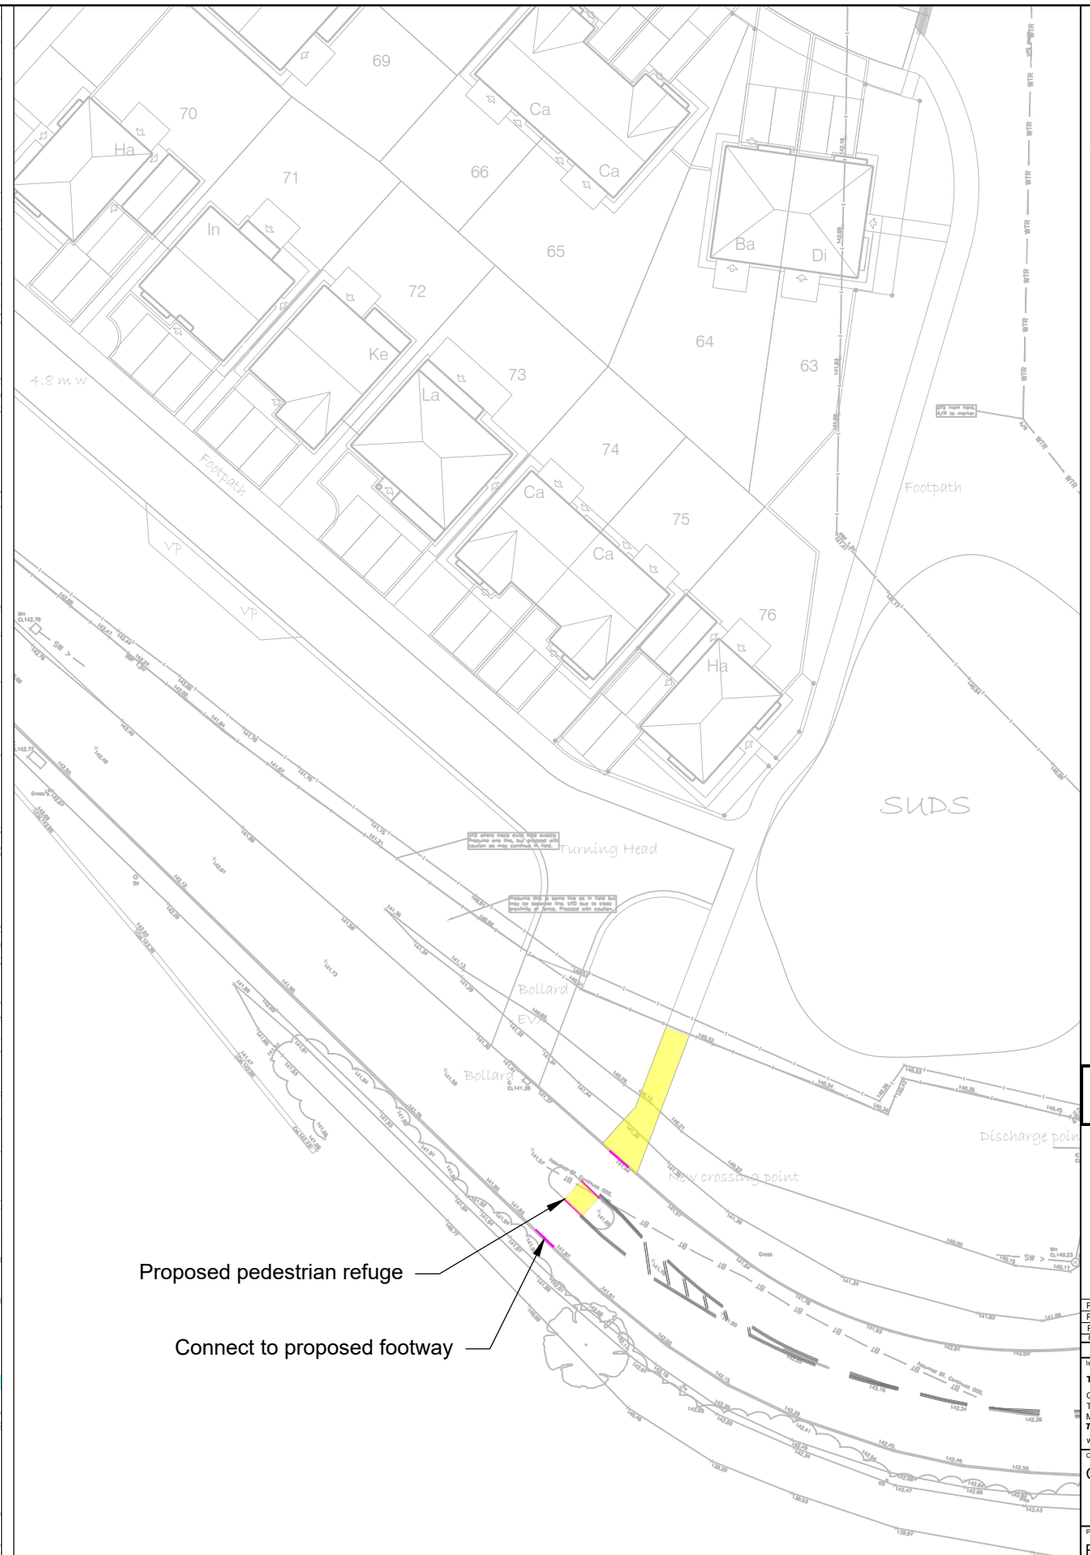

Eastern Footway Connection

Notes:

1. This drawing should be read in relation to the subject of the title only. Other information shown on the drawing is to be considered indicative only. Reference should be made to appropriate drawing series/specifications for other information.
2. All dimensions are in metres unless specified otherwise.
3. This drawing is based on Manning Elliot Site Layout Plan as Proposed ref: 1931-PL211-216 (D). Tetra tech does not take responsibility for any discrepancies.

Drawing Key:

- Proposed Feature Wall
- Proposed Footway Connection
- Proposed Dropped Kerbs

PRELIMINARY ISSUE

Rev	Description	Date	Drn	Chk	App
P03	Site Layout Updated	29.04.22	CB	MT	PB
P02	Client Name added	24.09.21	MT	MT	PB
P01	Preliminary first issue	11.08.21	MT	MT	PB

Document Control

Issuing Office
Tetra Tech Manchester
Quay West at Media City UK,
Trafford Wharf Road, Trafford Park,
Manchester, M17 1HH
Tel: +44 (0)161 872 3223
www.tetratecheurope.com

TETRA TECH

Client
CLIENT NAME

Project Name
Proposed Residential Development
Harras Dyke Farm, Harras Moor

Sheet Title
Footway Connection Drawing

TTE Project Number	Drawn By	Date	Checked By	Date	Approved By	Date	Scale @ A3	Suitability
784-B031397	CB	28.04.22	MT	28.04.22	PB	28.04.22	1:500	S0

Client Project Number	Originator	Volume/System	Level/Location	Type/Code	Role	Number	Revision
B031397	TTE	00	XX	PL	D	002	P03

© Copyright Tetra Tech

TTE_MT_v1