24.384m x 13.716m x 4.267m BUILDING ON 254mm x 146mm x 31kg UB STANCHIONS

PROJECT PAUSED UNTIL WRITTEN CONFIRMATION IS RETURNED BY CUSTOMER

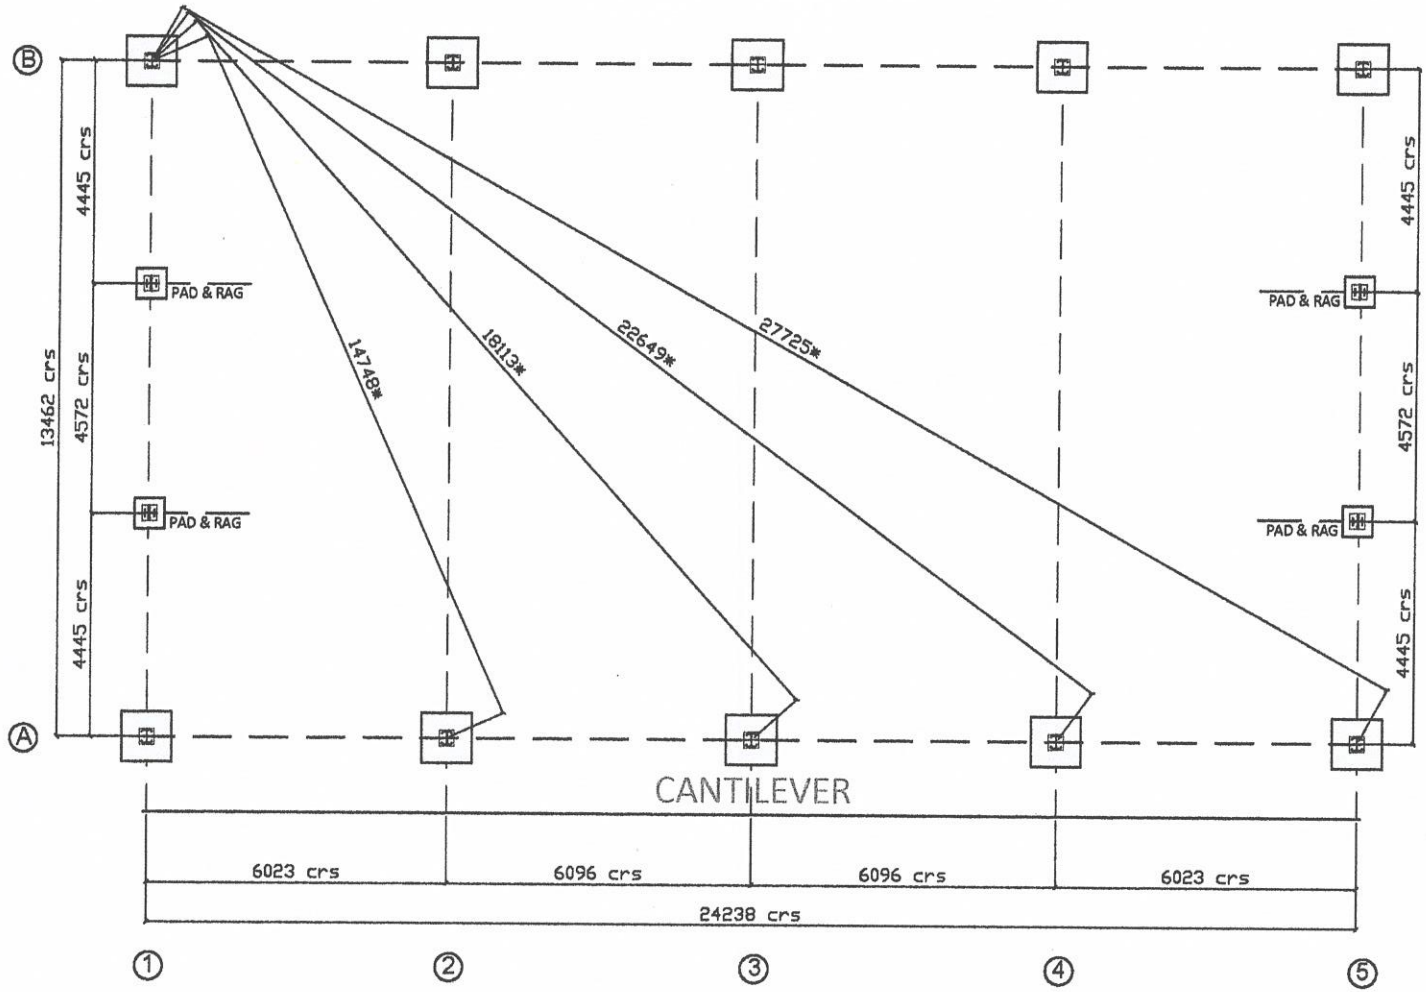

DIMENSIONS MARKED * ARE CHECK DIMENSIONS ONLY
WITH A 4'6" CANTILEVER TO THIS SIDE

AGRICULTURE FOUND DETAILS

4 BOLT DETAIL

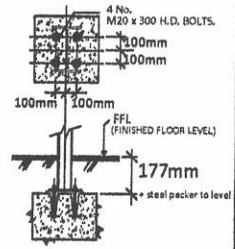

N.B. FFL IS TO BE LEVEL

HOLDING DOWN BOLT
TIMBER TEMPLATE DETAIL

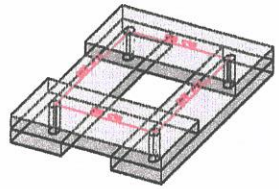

NOTE.

FOUNDATION PAD SIZES ARE NOT STATED/SUPPLIED DUE TO VARYING SITE CONDITIONS.
PLEASE CONTACT US IF YOU REQUIRE STRUCTURAL ENGINEER DESIGN/CERTIFICATION FOR THE BUILDING.

ANY BUILDING WHICH IS ATTACHED TO AN EXISTING SHED, EAVES DETAIL AND HEIGHT, BAY CENTRES AND STEEL SIZES MUST BE MEASURED, AS THIS INFORMATION IS REQUIRED FOR THE MANUFACTURE OF YOUR BUILDING.

SITE ADDRESS:
TARN HOW
GOSFORTH
SEASCALE
CA20 1HP

PLEASE NOTE NO ASSUMPTION SHOULD BE MADE IN RESPECT TO ANY CONSTRUCTIONAL DETAILS FROM THIS DRAWING. ALL DIMENSIONS ON THIS DRAWING MUST BE CONSIDERED APPROXIMATE. VARIATIONS MAY OCCUR DURING DETAILING. DRAWING PRODUCED FOR PLANNING PURPOSES ONLY. DO NOT SCALE IF IN DOUBT ASK.

CONTACT:
MR D HILTON
SEASCALE

TITLE:
FOUNDATION DRAWING

CLIENT:
MR D HILTON
TARN HOW

GOSFORTH
SEASCALE
CA20 1HP

DRWN BY: A GOWAN	DATE: 20-06-23		
CHK'D BY: A ROBB	DATE: 20-06-23		
AS SCALE: NTS			

REVISIONS:

REV.	DATE:	DESCRIPTION	BY

DRG. No. RS23-1473B-7056-01 Rev.

R:\DESIGN TEAM\DRAWINGS\TEMPLATE\Templates\Group v Address.jpg