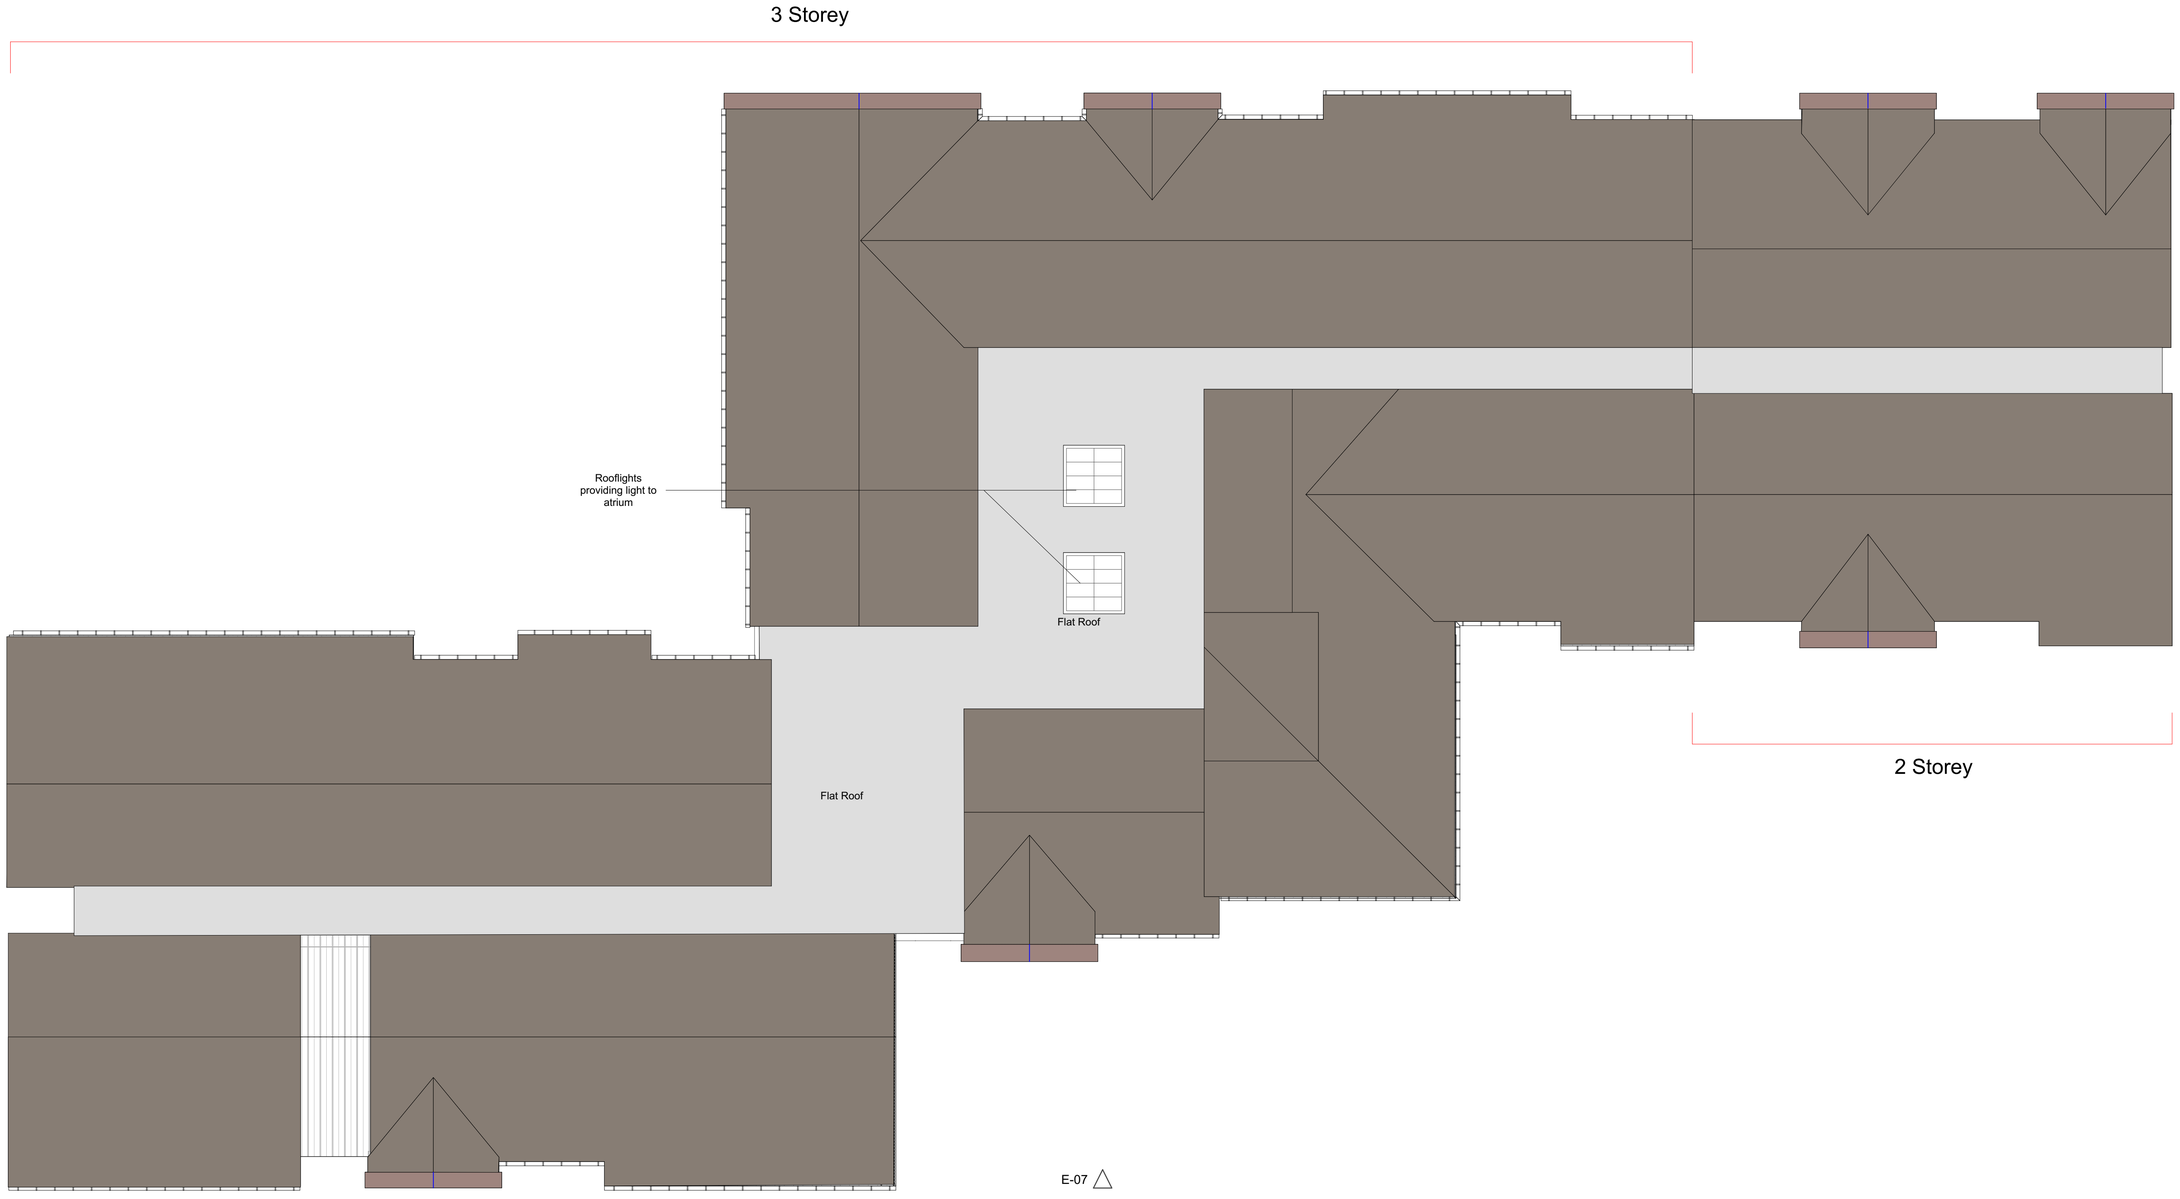

ROOF PLAN

Rev.	Date	Description	Drwn.

Note :

Do not scale off this drawing. Do not rely on this drawing for purposes other than the recorded 'Status'. Constructors must be familiar with the client's building asbestos register ahead of facilitating any work contained on this drawing.
This drawing is copyright of HLP Architects & Designers & must not be reproduced unless specifically agreed in writing.

North

Scale

0 1 2 3 4 5 6 7 8 9 10 11 12 13 14 15 16 17 18 19 20 21 22 23 24 25m

Office Liverpool Nottingham Newcastle Preston
Liverpool
Address
98-100 Duke Street
Post Code
L1 5AG
Tel
0151 708 8944
Website
www.hlpdesign.com

Drawing Title
Apartments - Roof Plan
Project
Distington Big Local
Client
Big Local
Scales @ A1 Date Drawn Check
1:100
Job Number Drg. No - Revision Status
2808 GA_100_09 Planning

Halsall Lloyd Partnership
ARCHITECTS & DESIGNERS