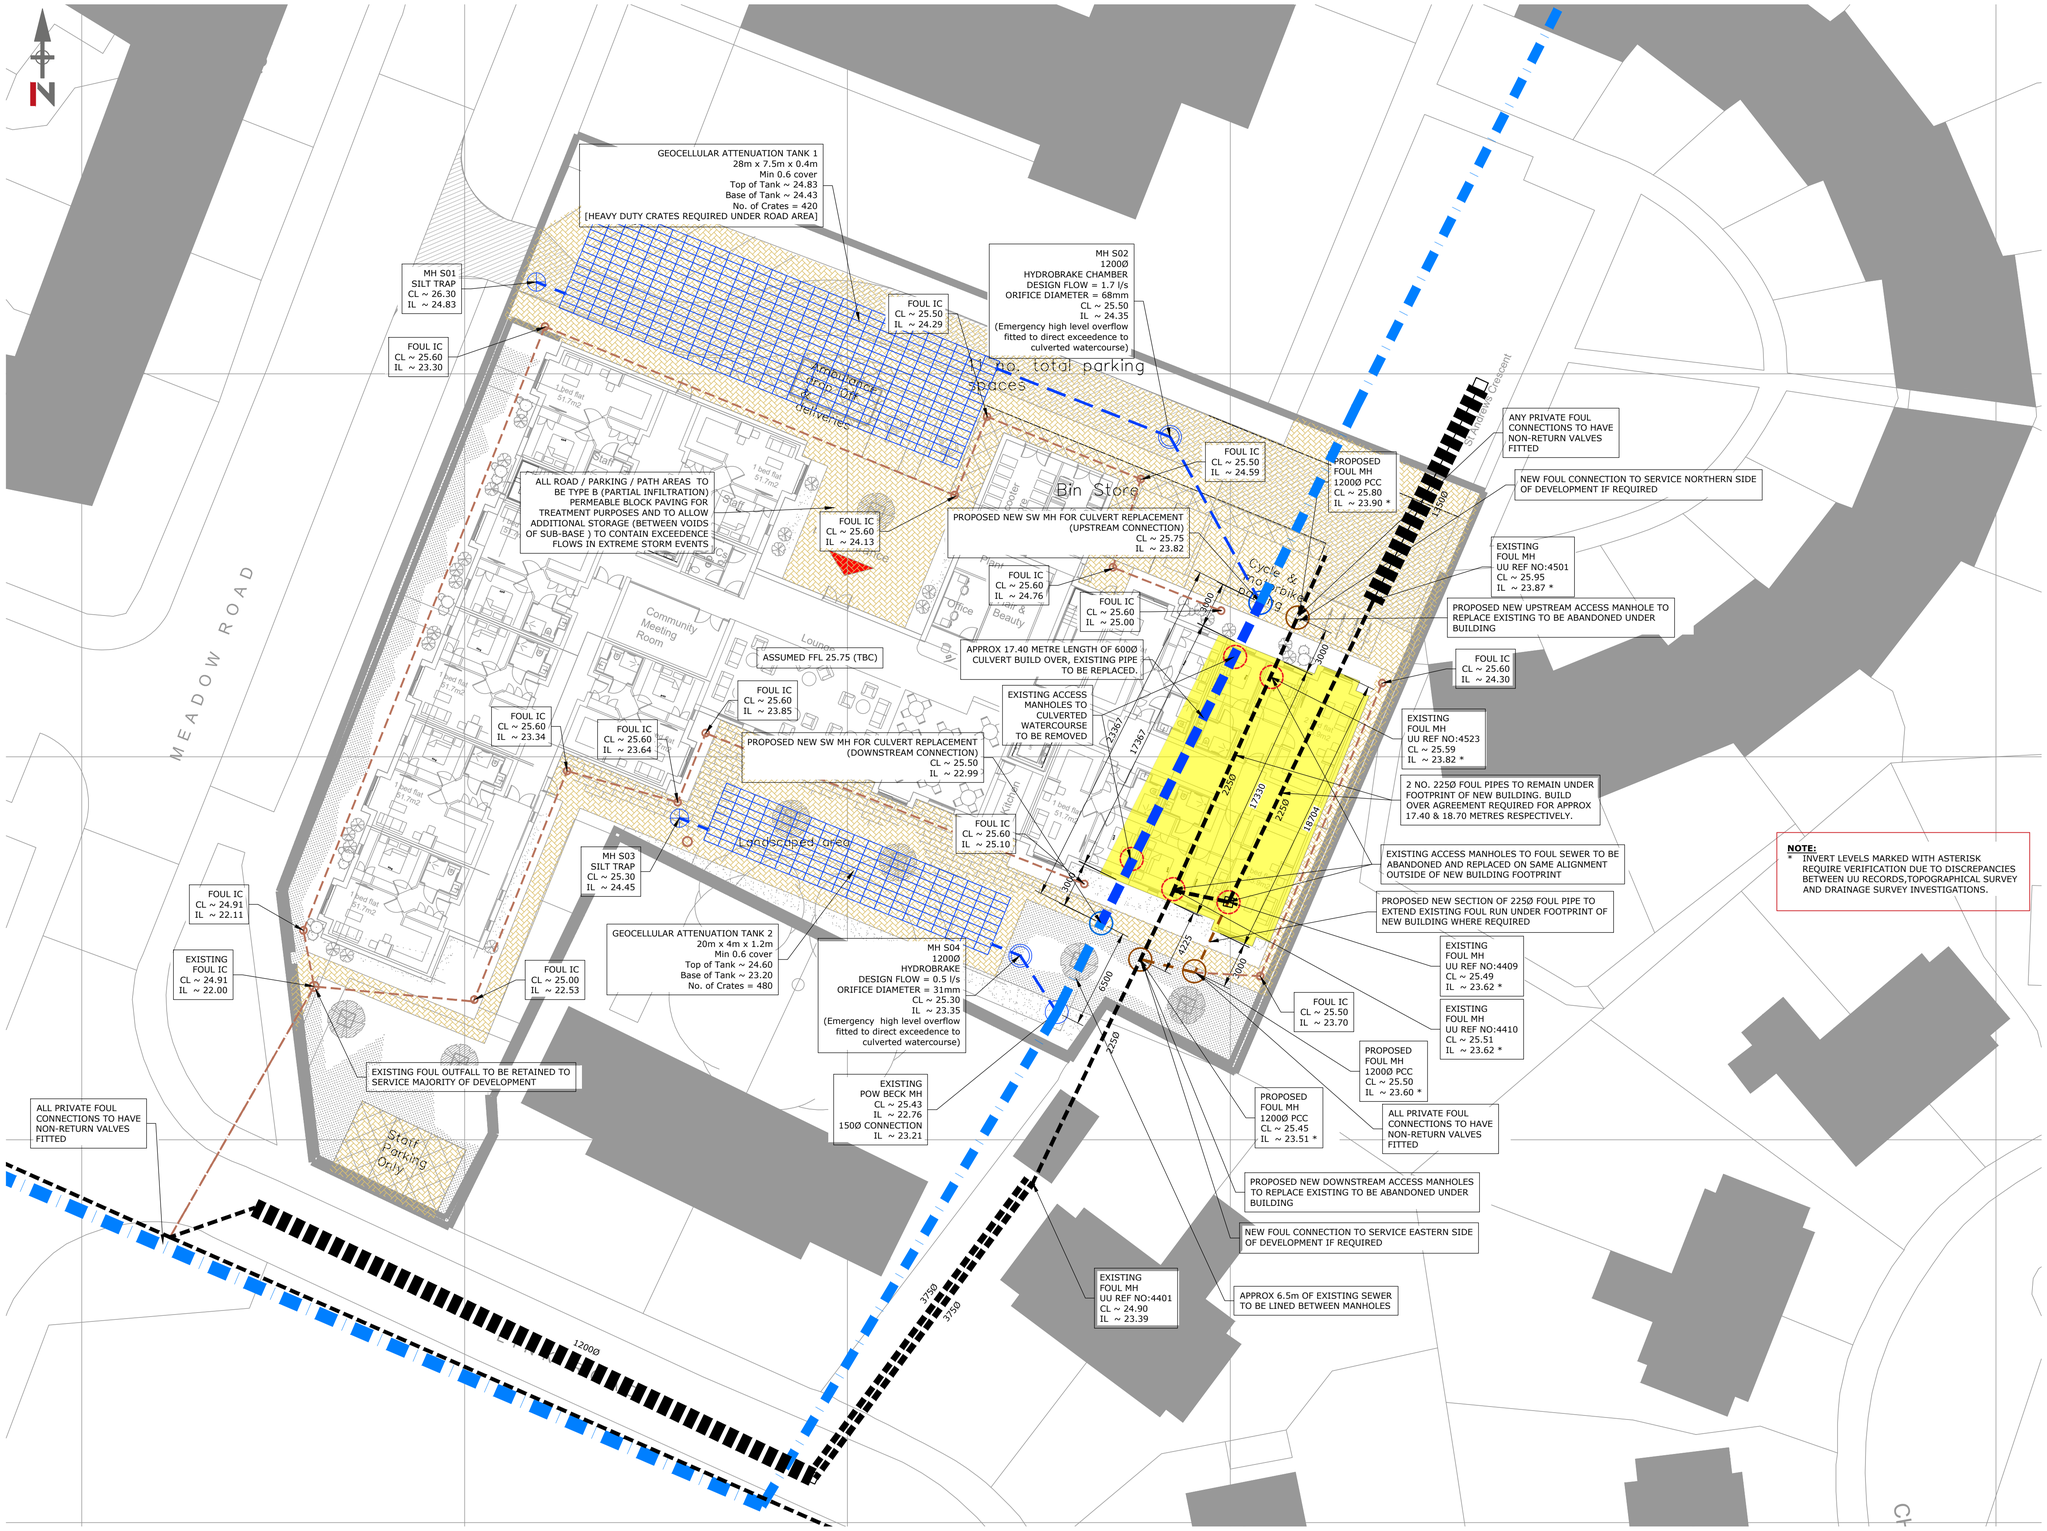

Rev	Description	Date	Revised by	Checked by	Approved
B	Indicative private foul drainage info added	12/05/22	CA	OS	OS
A	Foul Drainage updated	21/04/22	CA	OS	OS

Issue Purpose: INFORMATION

Do not scale from this drawing

R G PARKINS

Kendal | 01539 729393 Lancaster | 01524 32548

Client: TVH LTD	Scale @ A1: 1/200	First Issue: 31/01/2022	Office of Origin: Kendal
Project: Meadow Road	Drawn by: CA	Checked by: RH	Approved: OS
Drawing Title: Outline Drainage Layout	Project No: K38890	Drawing No: 100	Rev: B
	BIM No:		