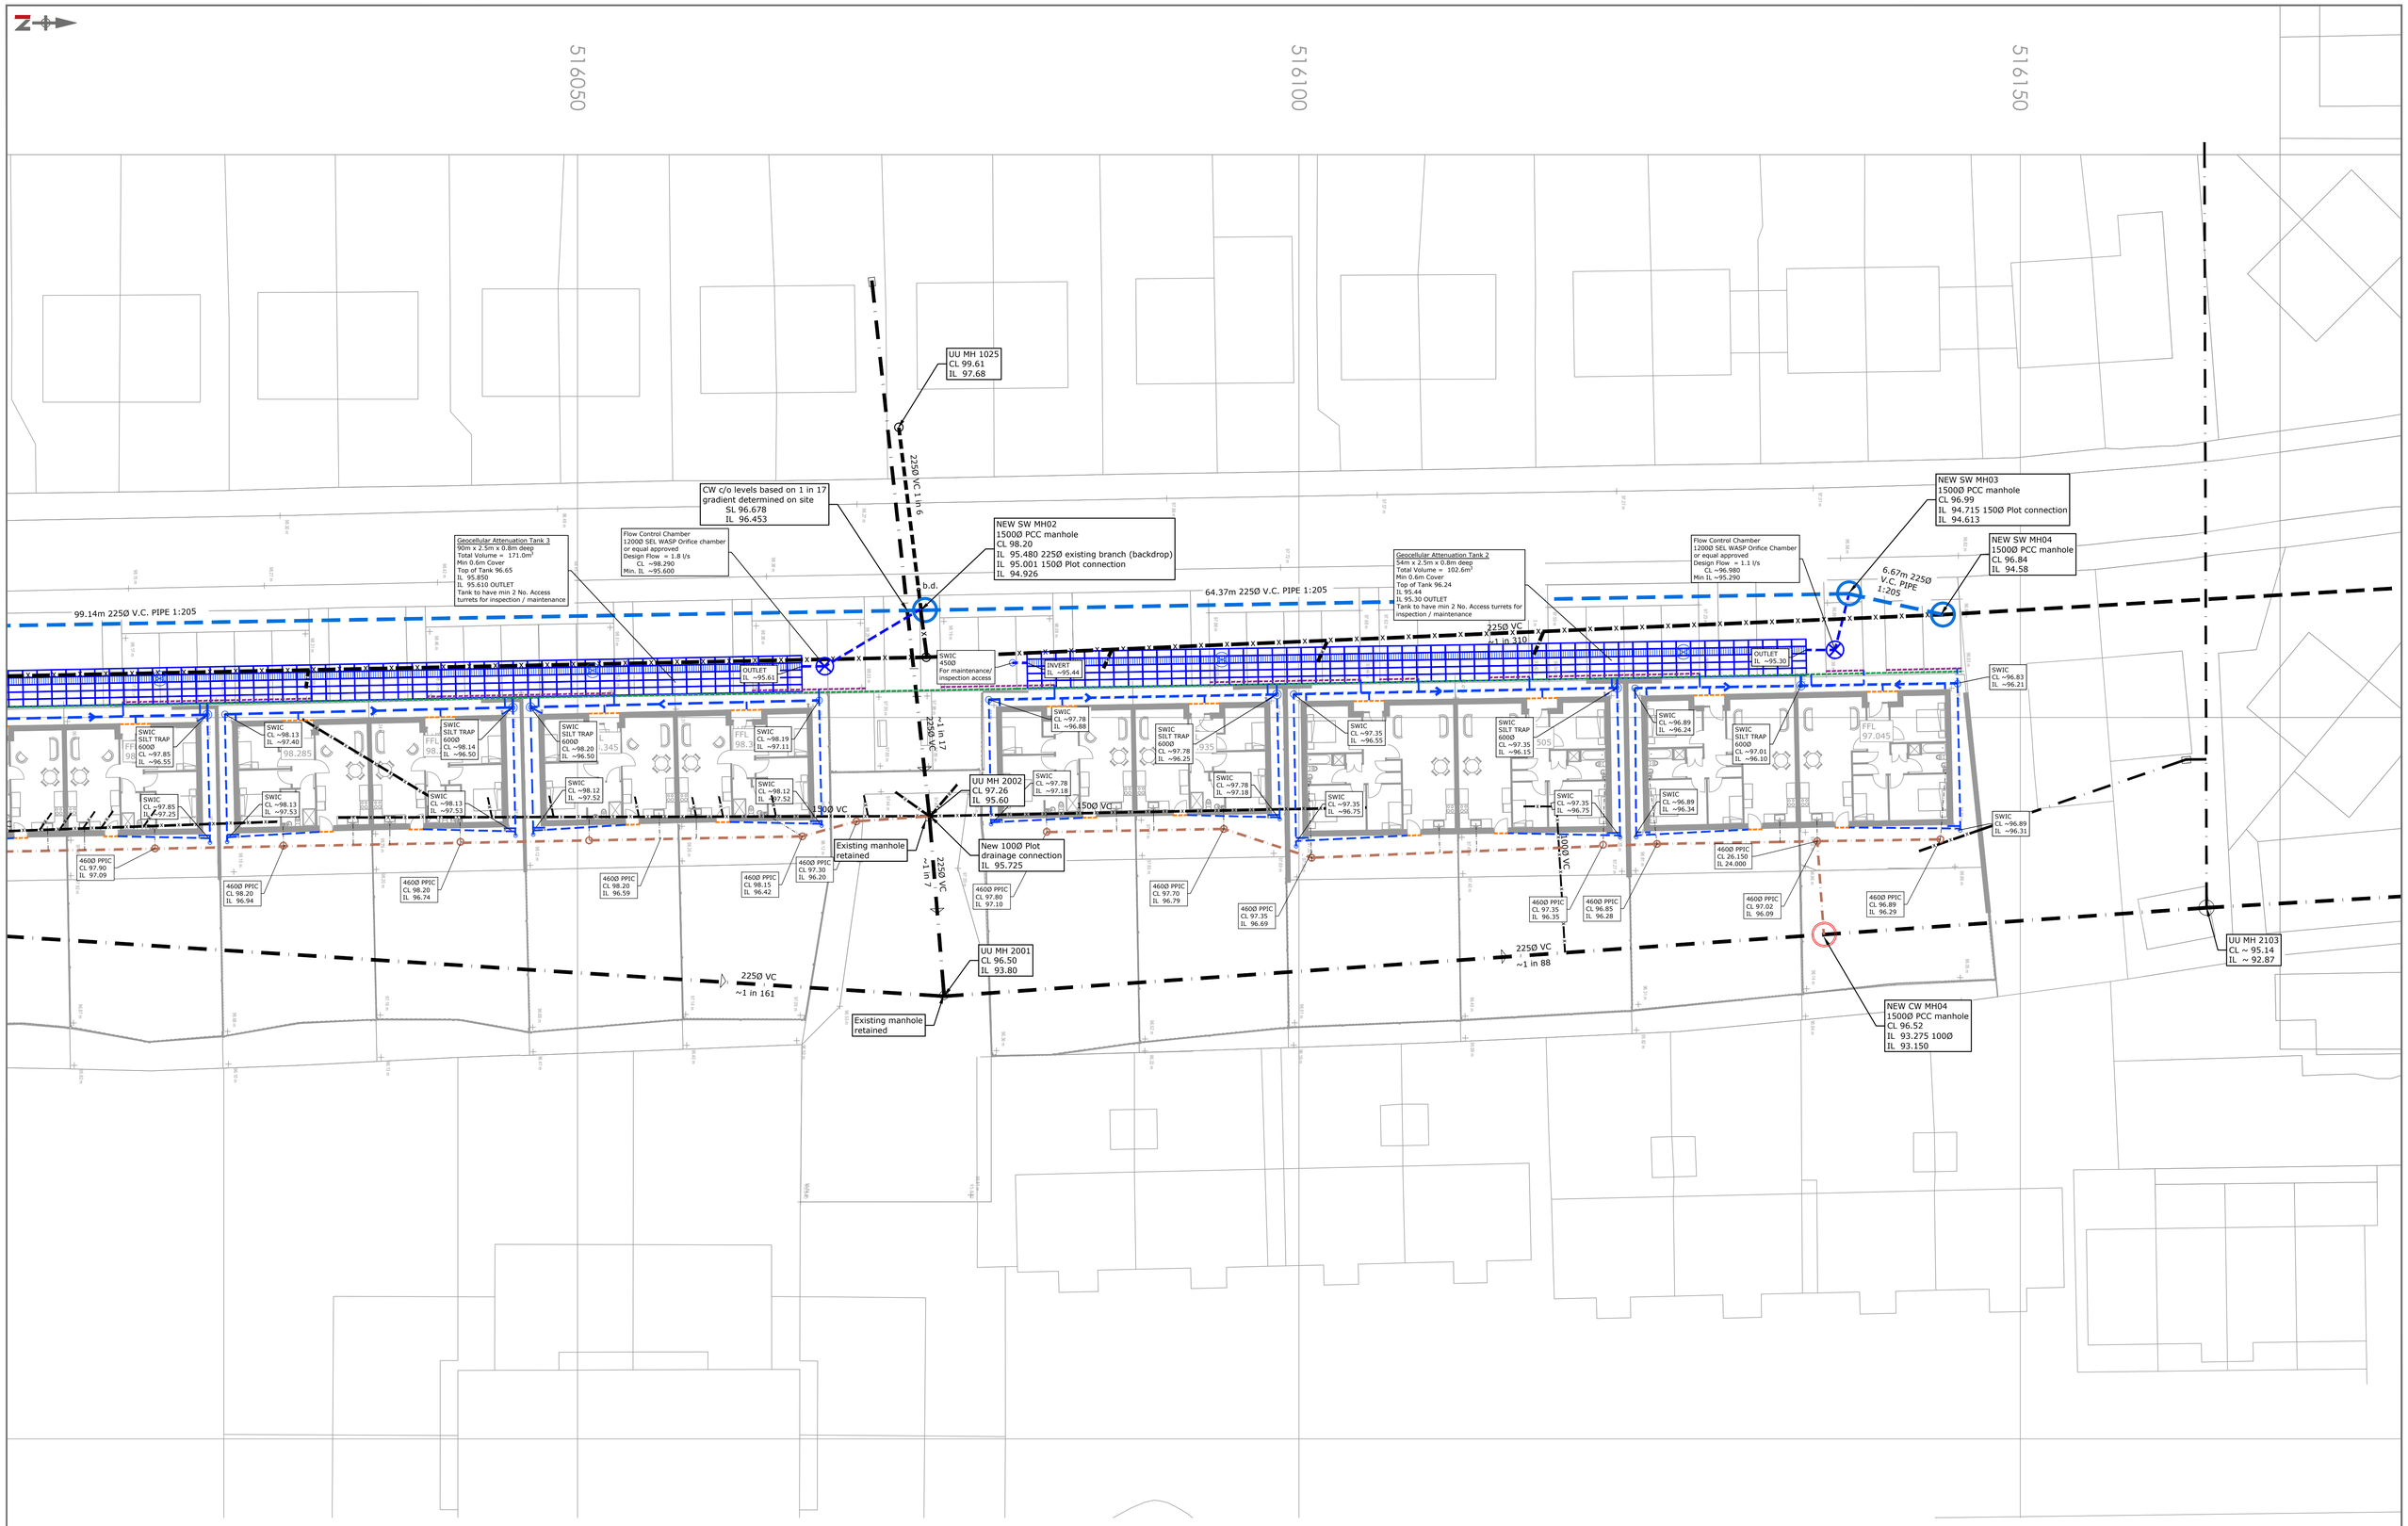

Rev	Description	Date	Revised by	Checked by	Approved
B	Drainage updated	28/02/23	CA	TM	TM
A	Attenuation tanks increased in size to account for 50% climate change	08/11/22	TM	TM	TM

Issue Purpose: PLANNING

Do not scale from this drawing

PROPOSED PRIVATE DRAINAGE KEY
(Indicative only - subject to change)

- PROPOSED PRIVATE SURFACE WATER SEWER 150Ø/100Ø u.n.o.
- PROPOSED PRIVATE FOUL WATER SEWER 100Ø u.n.o.
- PROPOSED THRESHOLD DRAINS TO ARCHITECT'S SPECIFICATION
- PROPOSED DRIVEWAY LINEAR CHANNEL DRAINS (See Detail)
- PROPOSED DRIVEWAY PERFORATED PIPE CONVEYANCE DRAINAGE (See Detail)
- 460Ø POLYPROPYLENE INSPECTION CHAMBERS u.n.o.

DRAINAGE KEY - SEWER DIVERSIONS & ABANDONMENTS

- EXISTING PUBLIC COMBINED SEWER
- PROPOSED DIVERSION OF EXISTING PUBLIC COMBINED SEWER
- PROPOSED ABANDONMENT OF EXISTING PUBLIC COMBINED SEWER
- EXISTING PUBLIC SURFACE WATER SEWER
- PROPOSED DIVERSION OF EXISTING PUBLIC SURFACE WATER SEWER
- PROPOSED ABANDONMENT OF EXISTING PUBLIC SURFACE WATER SEWER
- PROPOSED HIGHWAYS DRAINAGE DIVERSION

R G PARKINS
Kendal | 01539 729393 Lancaster | 01524 32548

Client: Thomas Armstrong Ltd	Scale @ A1: 1:200	First Issue: 02/08/22	Office of Origin: Kendal
Project: Windermere Rd & Fell View Ave	Drawn by: CA	Checked by: TM	Approved: TM
Drawing Title: Proposed Drainage Plan 2 of 4	Project No: K39225	Drawing No: 106	Rev: B
	BIM No:		