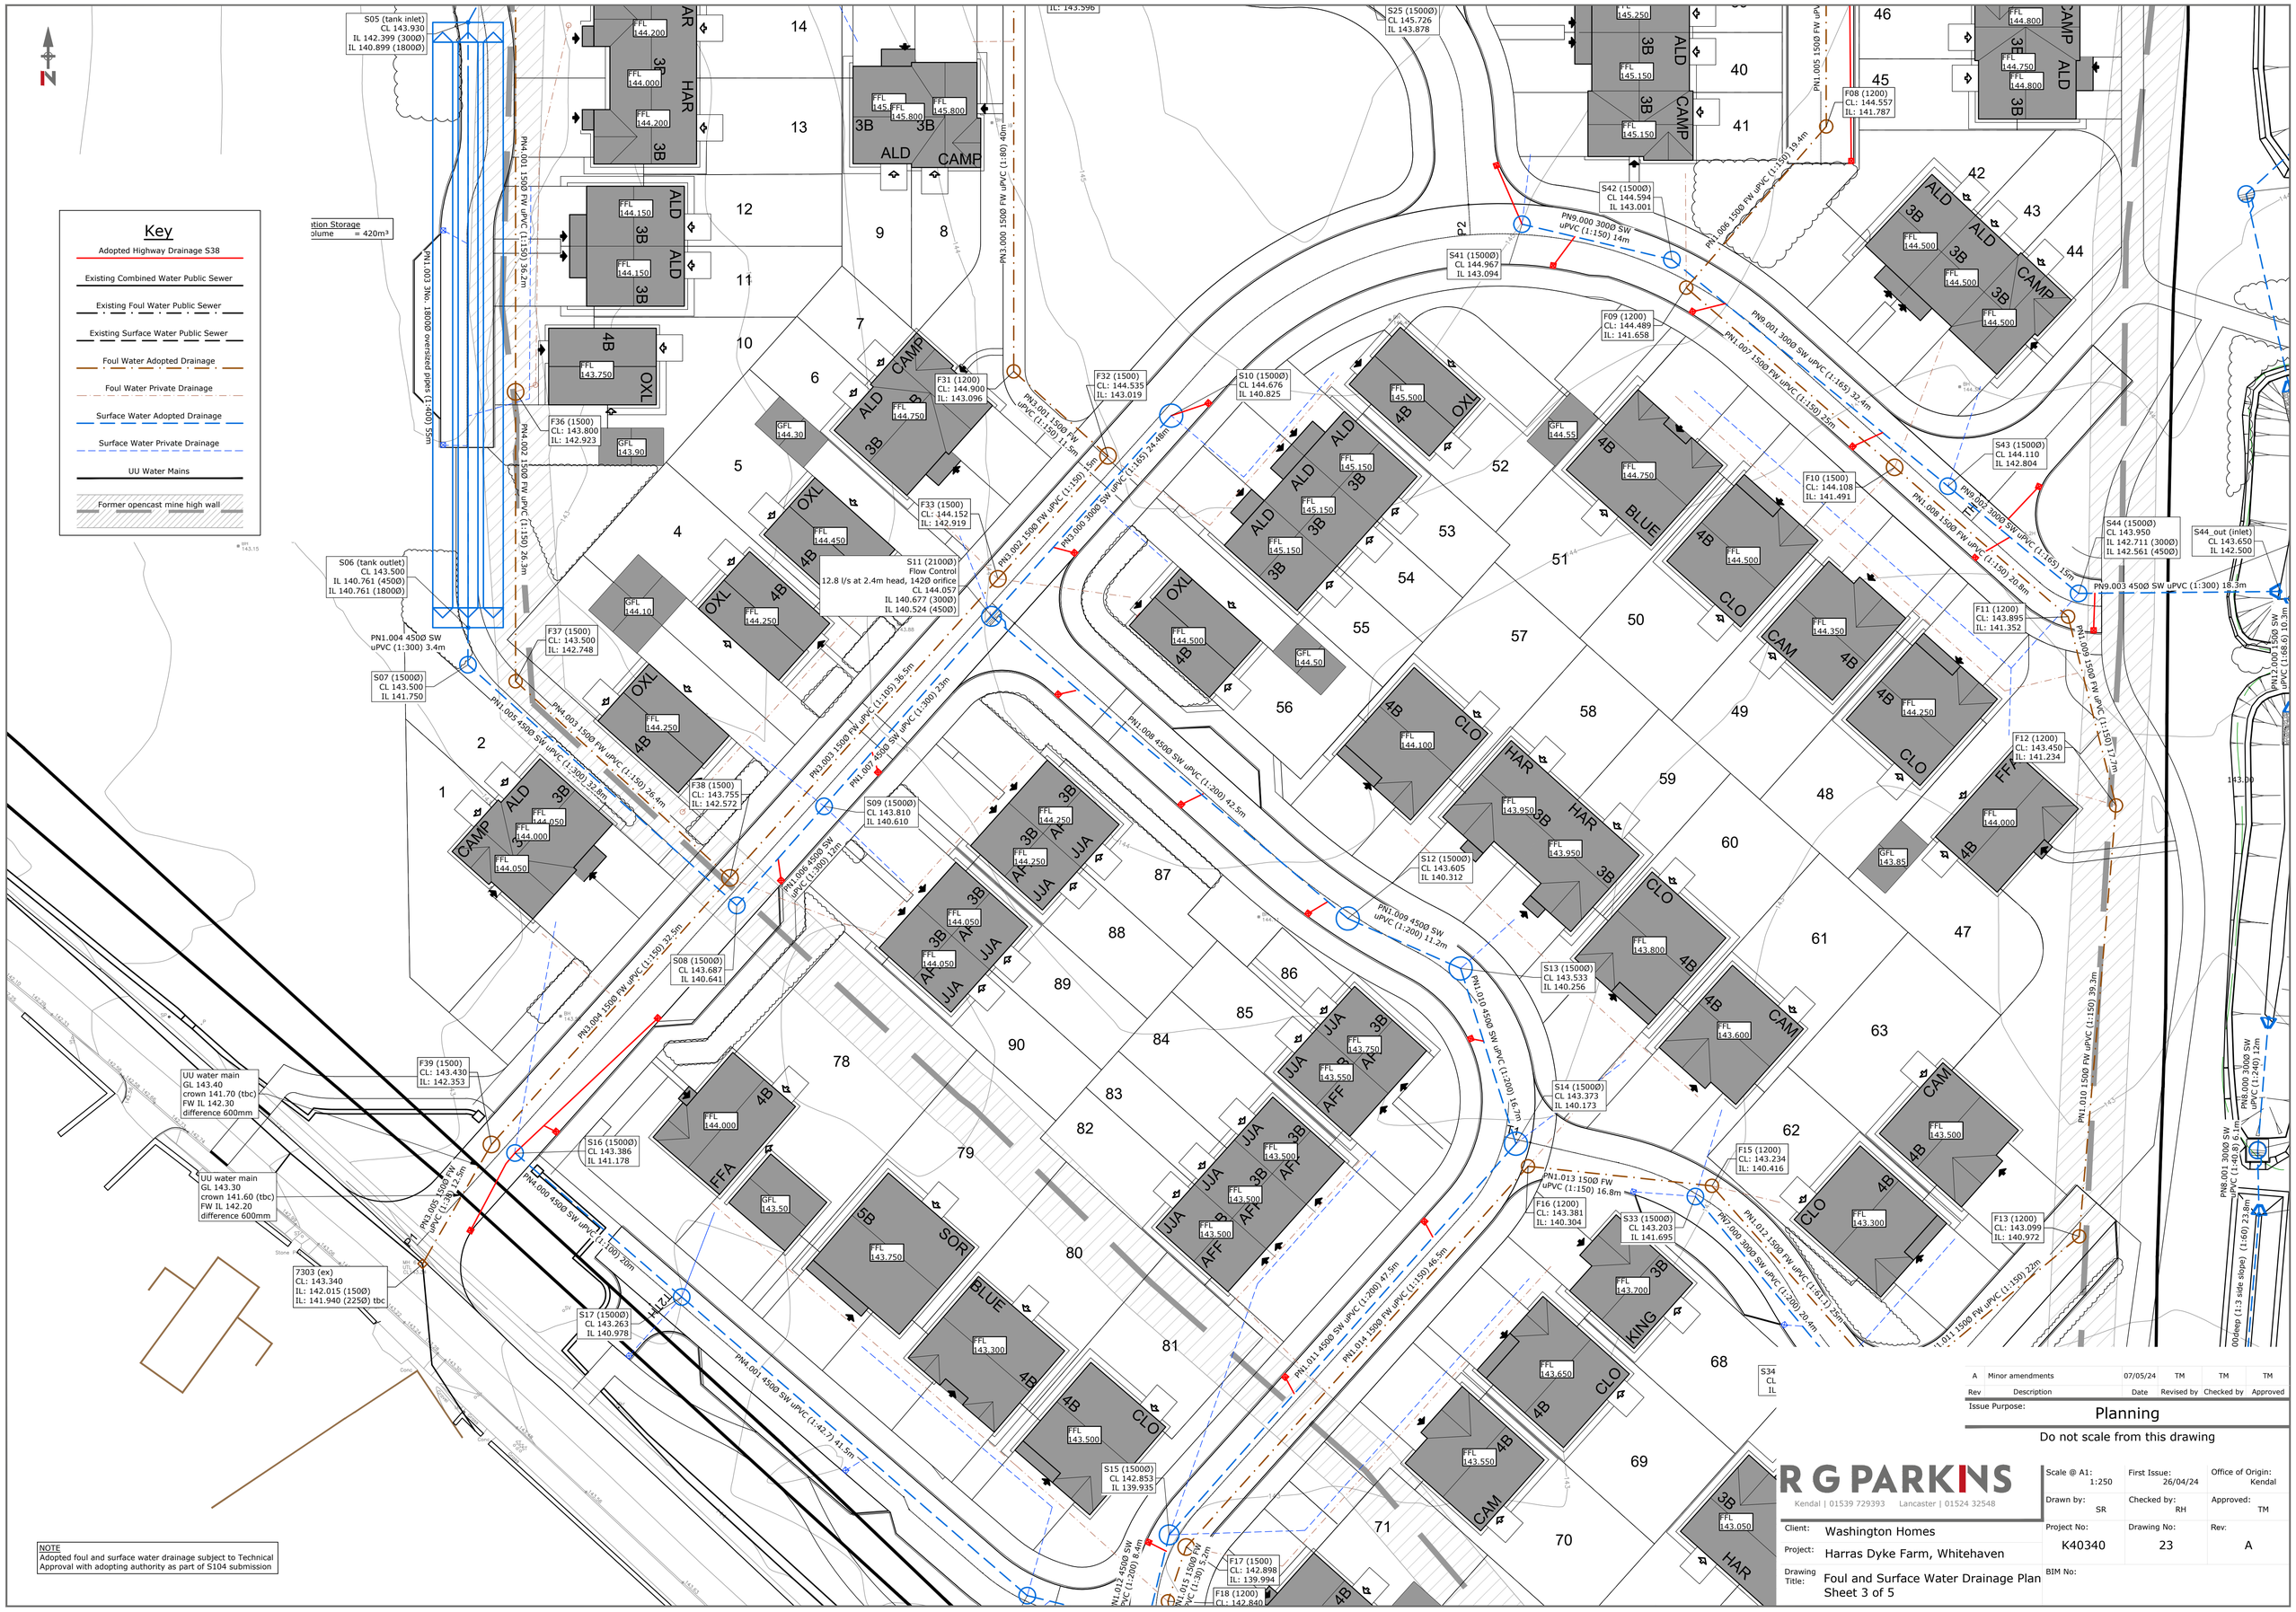


NOTE
Adopted foul and surface water drainage subject to Technical Approval with adopting authority as part of S104 submission

| Rev | Description | Date | Revised by | Checked by | Approved |
|---|---|---|---|---|---|
| A | Minor amendments | 07/05/24 | TM | TM | TM |

Issue Purpose: Planning

Do not scale from this drawing

R G PARKINS
Kendal | 01539 729393 Lancaster | 01524 32548

| | | | |
|---|---|---|---|
| Client: Washington Homes | Scale @ A1: 1:250 | First Issue: 26/04/24 | Office of Origin: Kendal |
| Project: Harras Dyke Farm, Whitehaven | Drawn by: SR | Checked by: RH | Approved: TM |
| Drawing Title: Foul and Surface Water Drainage Plan Sheet 3 of 5 | Project No: K40340 | Drawing No: 23 | Rev: A |
| | BIM No: | | |