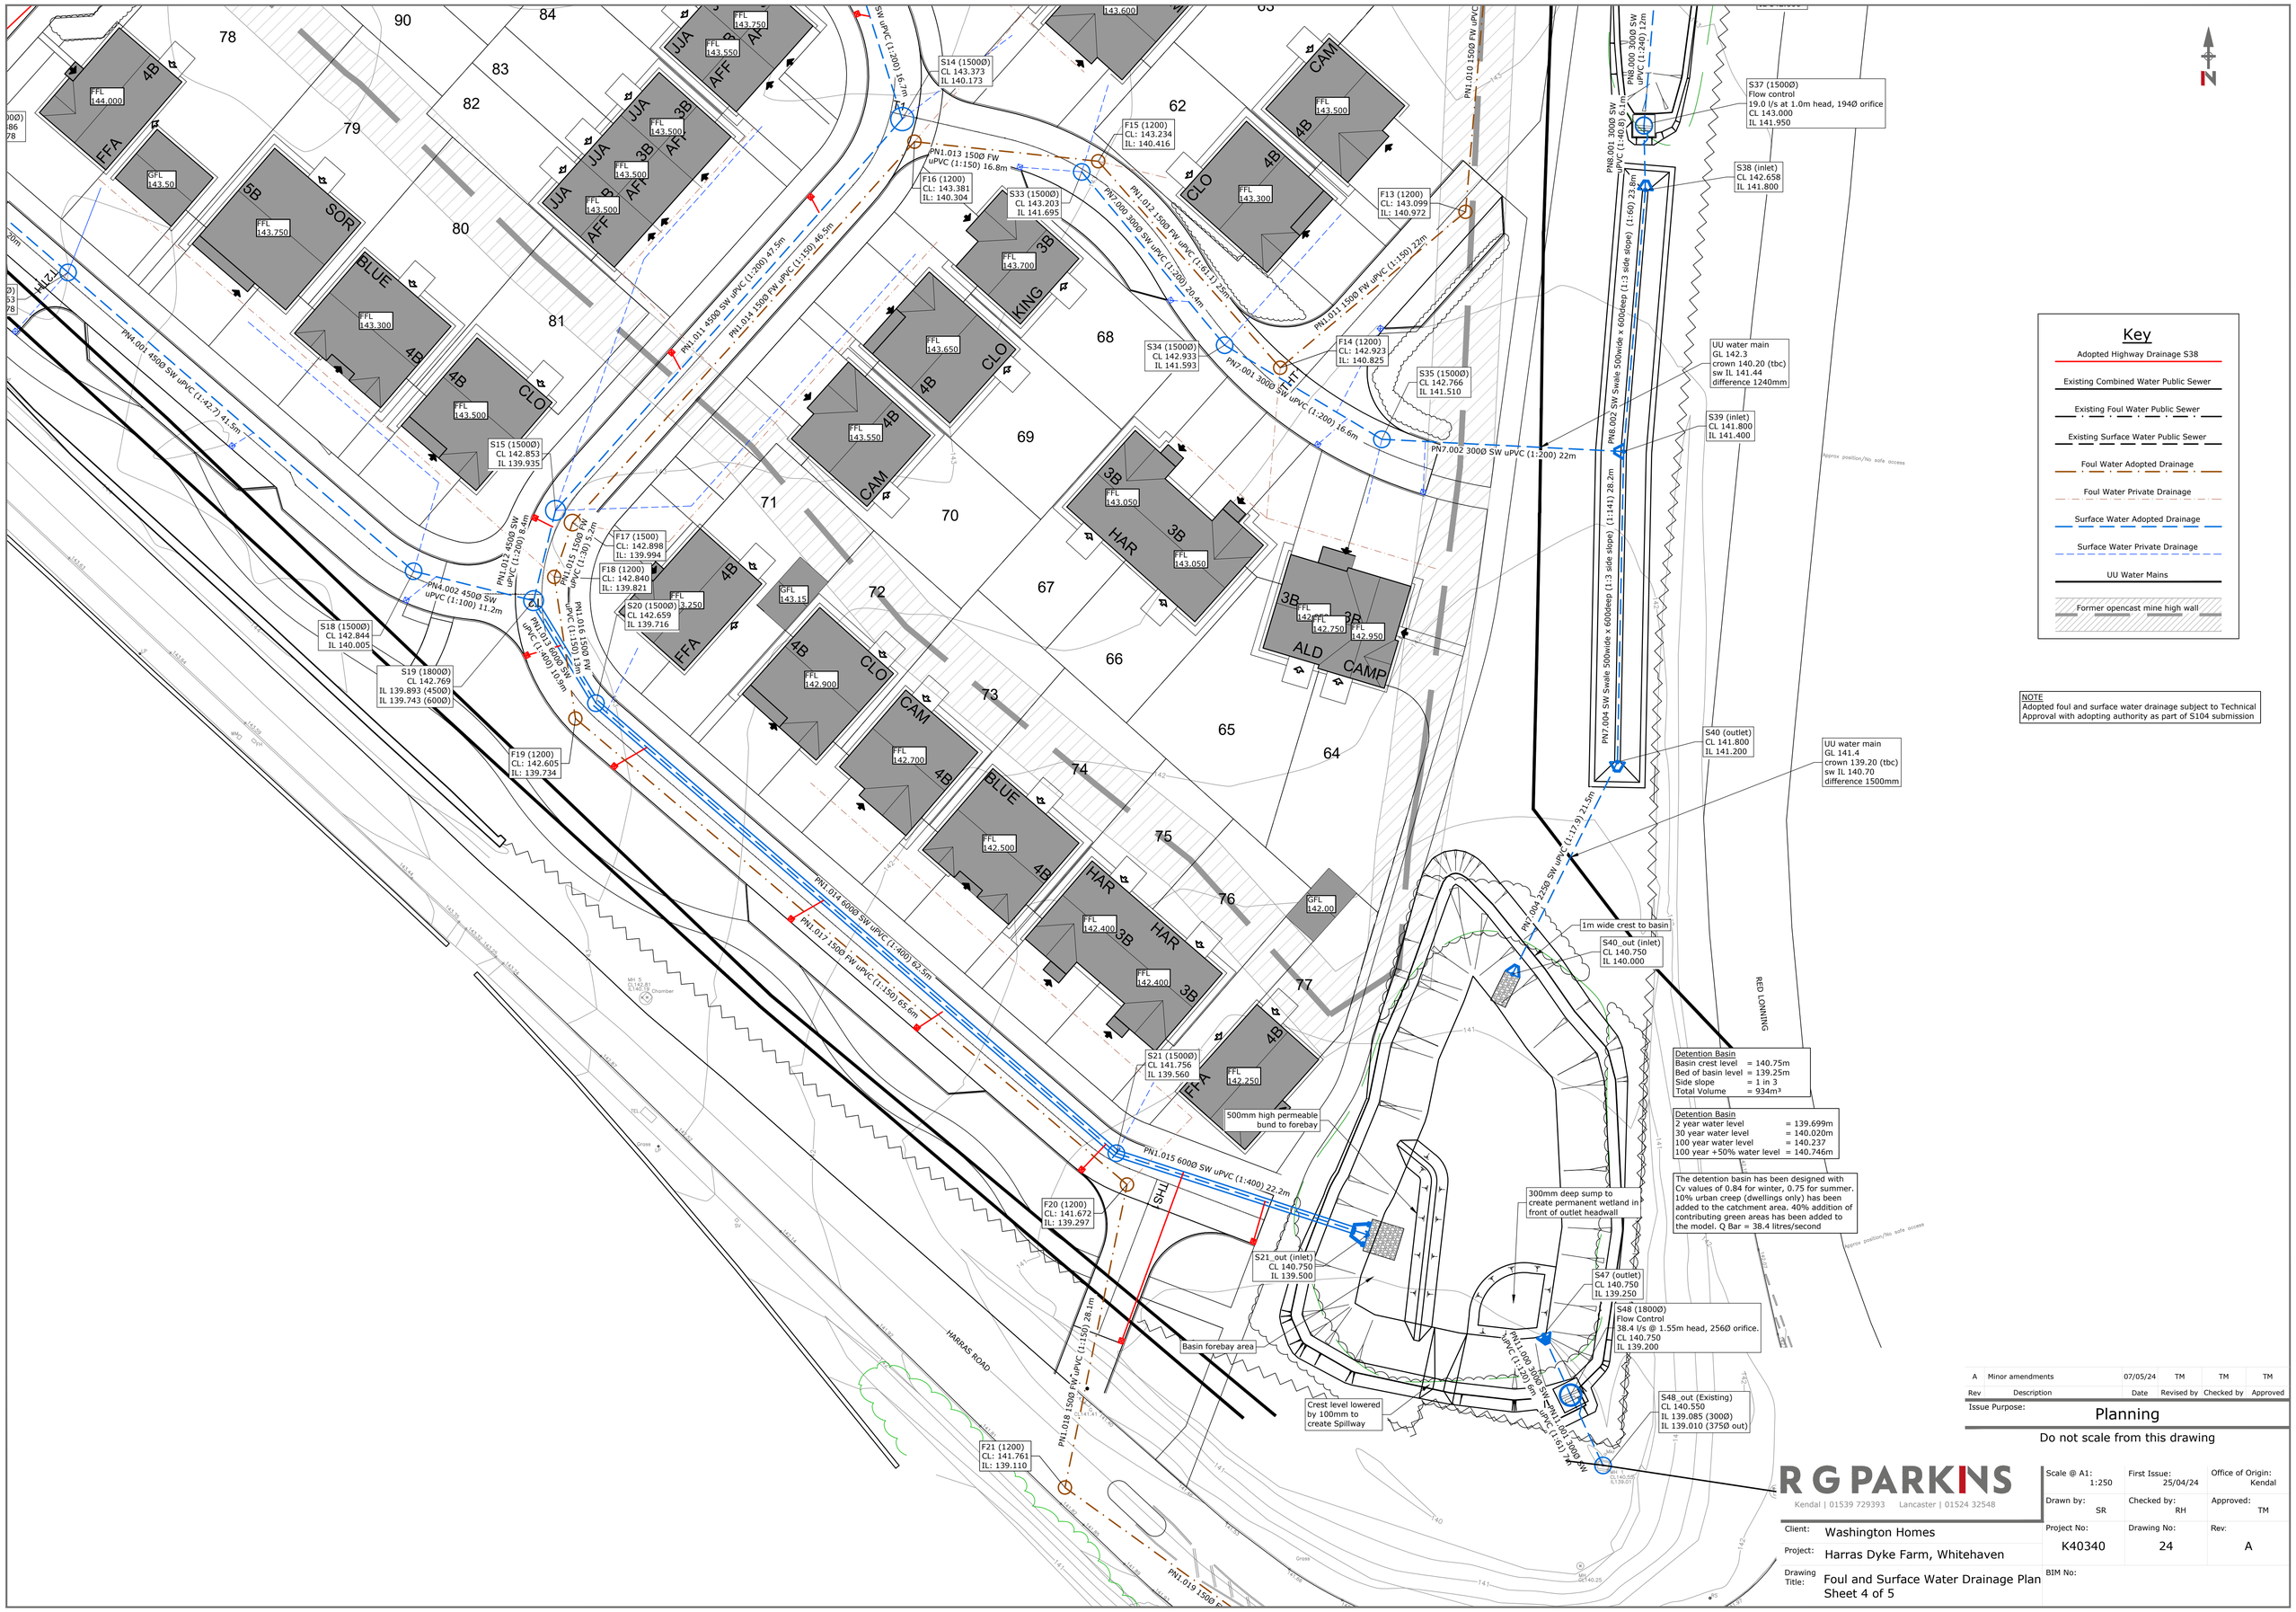

Rev	Description	Date	Revised by	Checked by	Approved
A	Minor amendments	07/05/24	TM	TM	TM

Issue Purpose: Planning

Do not scale from this drawing

R G PARKINS
Kendal | 01539 729393 Lancaster | 01524 32548

Client: Washington Homes	Scale @ A1: 1:250	First Issue: 25/04/24	Office of Origin: Kendal
Project: Harras Dyke Farm, Whitehaven	Drawn by: SR	Checked by: RH	Approved: TM
Drawing Title: Foul and Surface Water Drainage Plan Sheet 4 of 5	Project No: K40340	Drawing No: 24	Rev: A
	BIM No:		