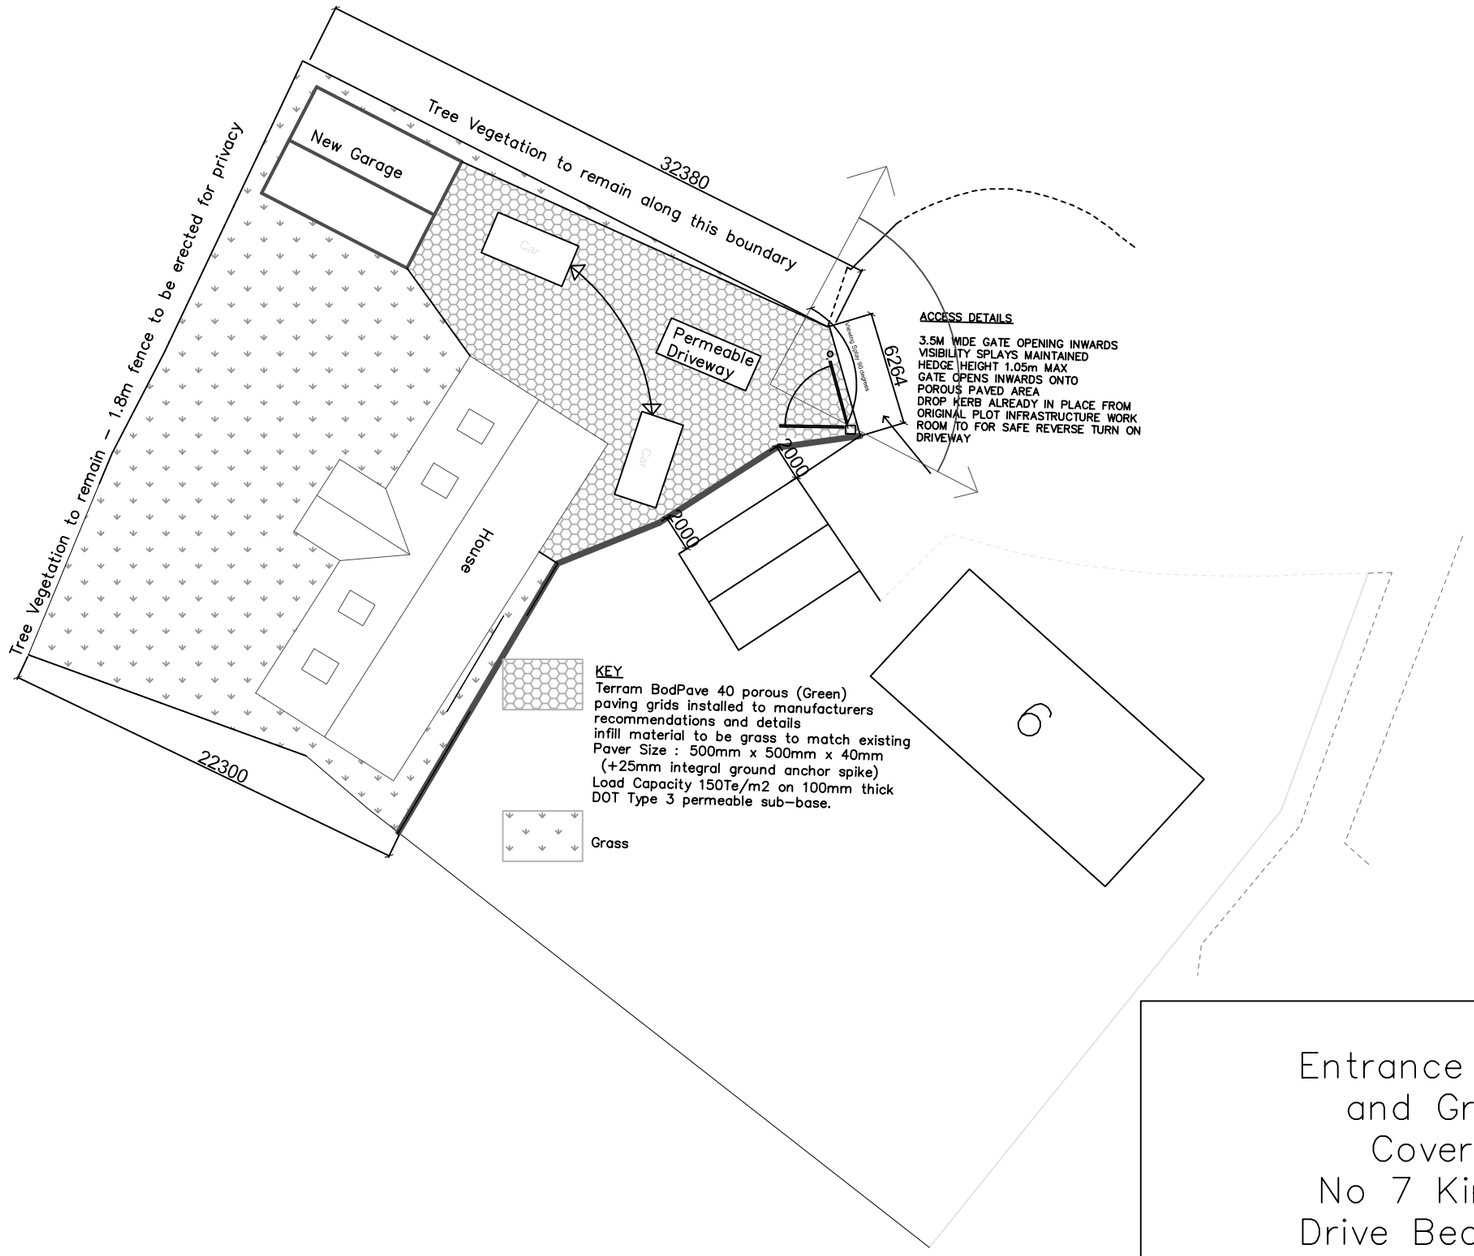

Entrance Details
and Ground
Coverage
No 7 Kirkbeck
Drive Beckermet
CA21 2YT

Scale 1:500