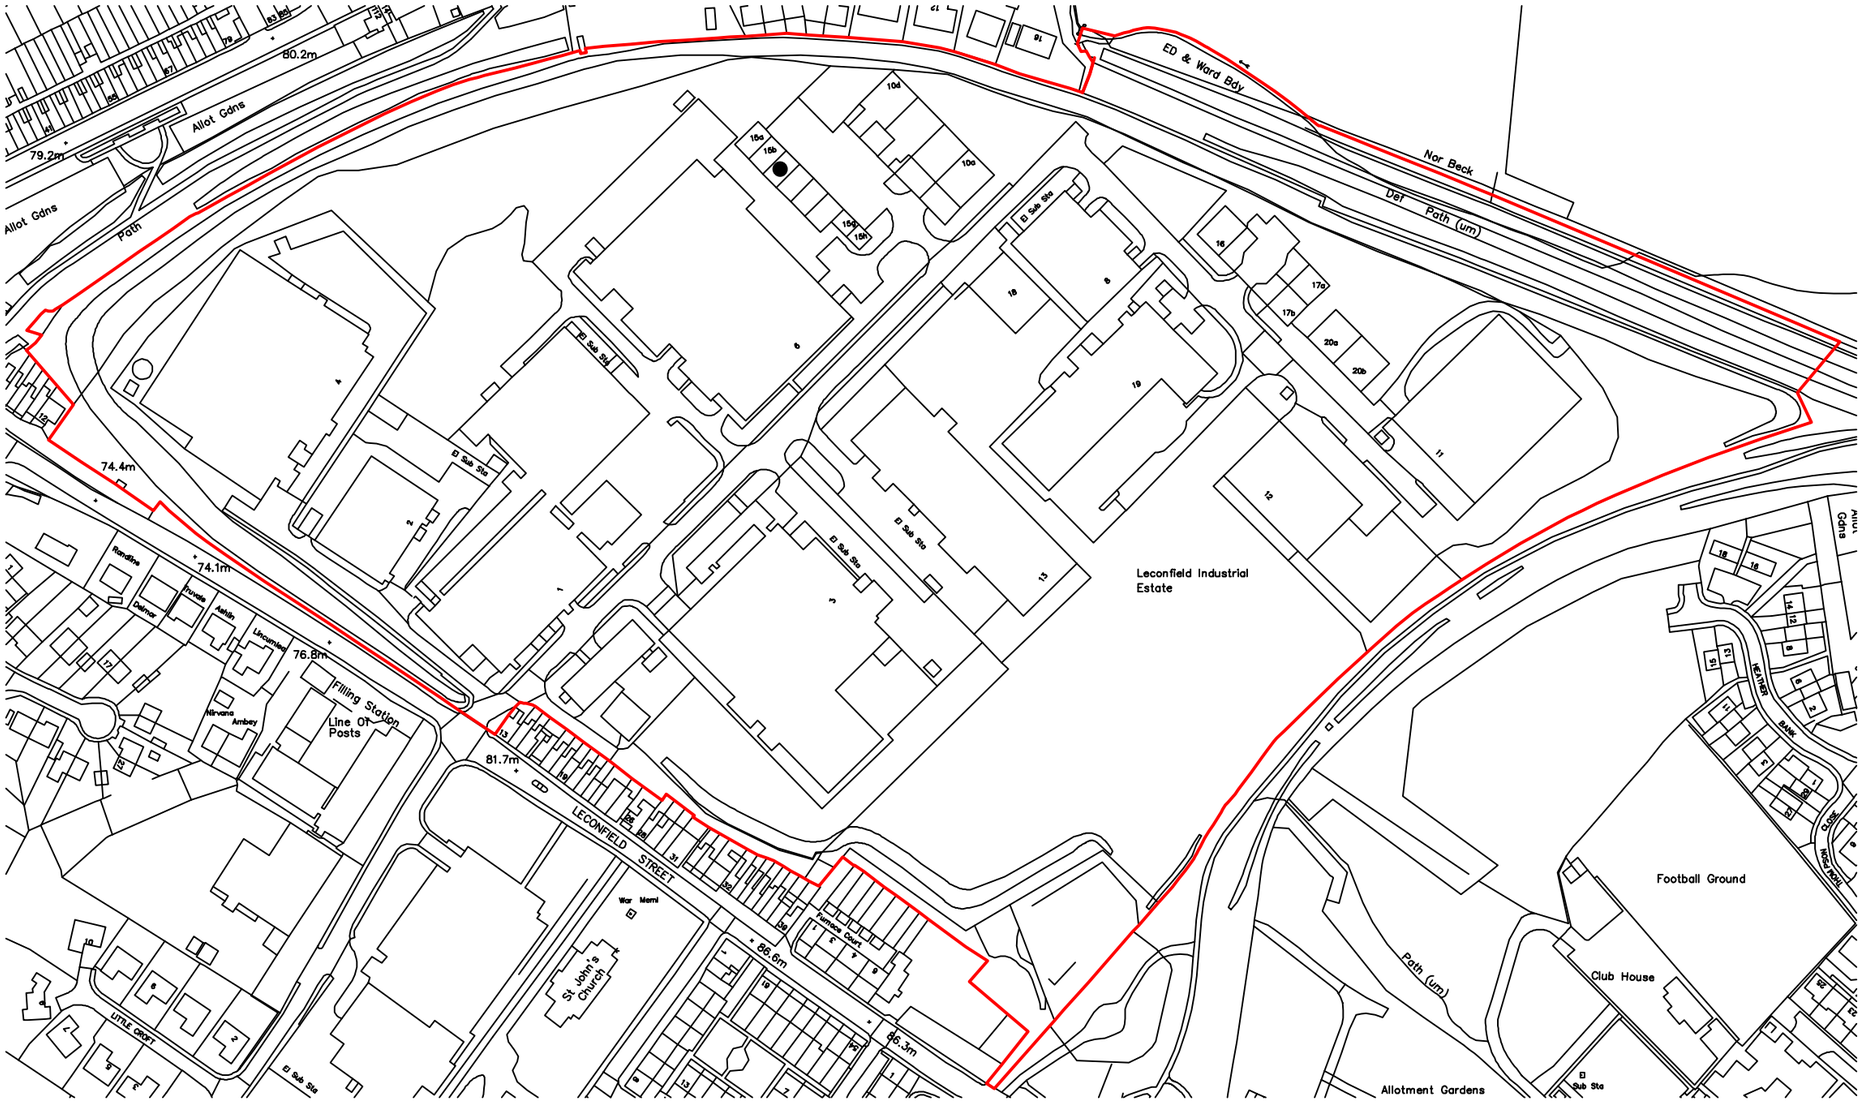

Estate Plan 2
Scale 1:2500

Notes:

Rev	Date	Revision Description	Initials

Purpose of Drawing:
Estate Plan

Client Name:
Dunedin

Project Name & Address:
Leconfield Industrial Estate
Cleator Moor
Carlisle
CA25 5QB

Drawing Title:
Estate Plan 2

Drawing Ref: CAW/

Drawing No:	100SK	Revision No:	-
Scale:	1:2500 @ A3	Date:	9.9.15
Drawn By:	CAW	Checked By:	CAW

CSQ Consult
BUILDING SURVEYORS & PROJECT MANAGERS

CSQ Consult
Suite 7B
1 Carmichael Place
Edinburgh
EH6 5PH

Tel: +44 (0)131 202 5471
enquiries@csqconsult.com
www.csqconsult.com