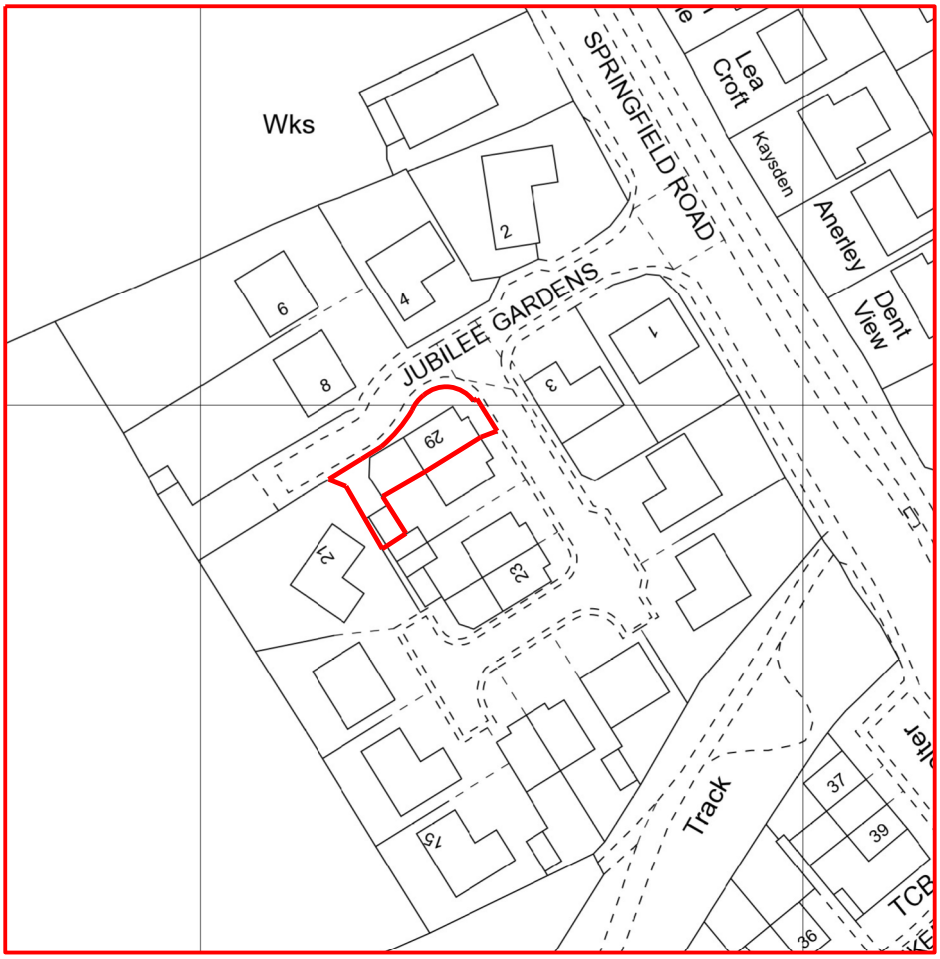

This scheme is subject to town planning and all other necessary consents.

Dimensions, area and levels where given are only approximate and subject to site survey. All dimensions are to be checked on site. Any discrepancies or variations are to be reported to the client before work commences. Figured dimensions only are to be taken from this drawing.

This drawing is to be read in conjunction with all relevent consultants' and/or specialists drawings/documents and any discrepancies or variations are to be notified to the client before the affected work commences.

Rev 01 feb 2021 First issue

SCALE 0 25m 50m 75m 100m 150m 200m

Client Mr. & Mrs. Crawford

Job Title Proposed extension to 29 Jubilee Gardens
Bigrigg

Drawing Title
Location plan

Scale: 1:1250 @ A4

Date: feb 2021

Drawn:

Job No: 273

Drwg No: 01002

Rev: 01

Richard J Lindsay
2 Calva House
Calva Brow
Workington
C14 1DE

email: richard46@aim.com
Mob : 07921 949618