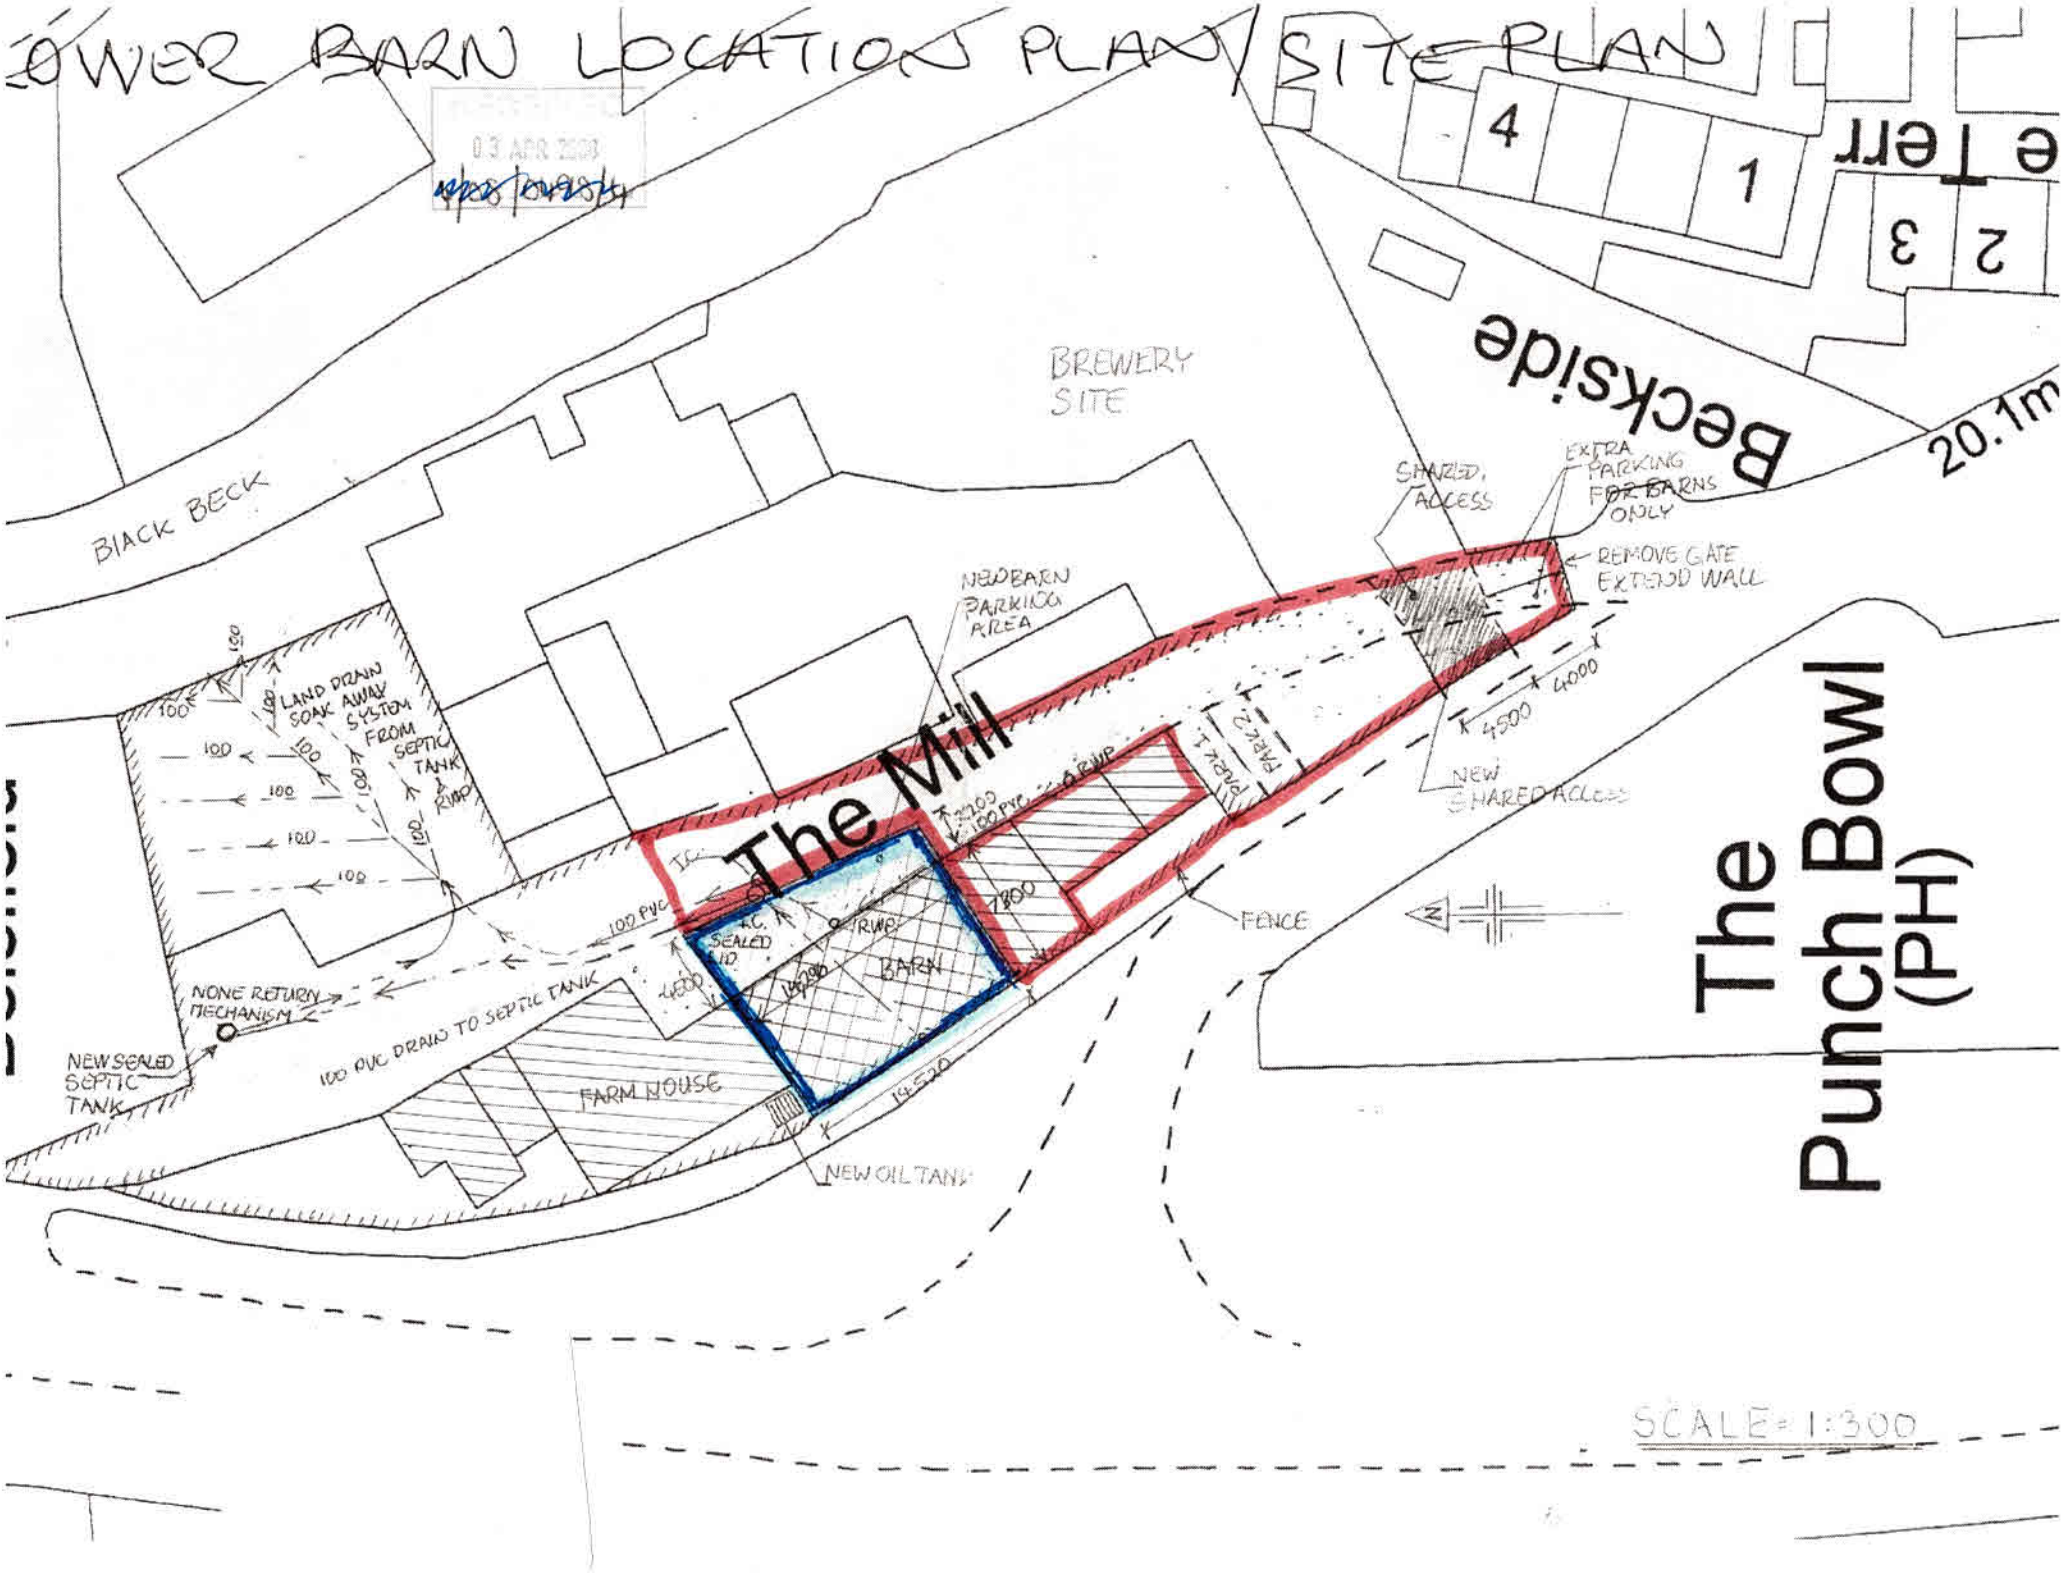OWER BARN LOCATION PLAN/SITE PLAN