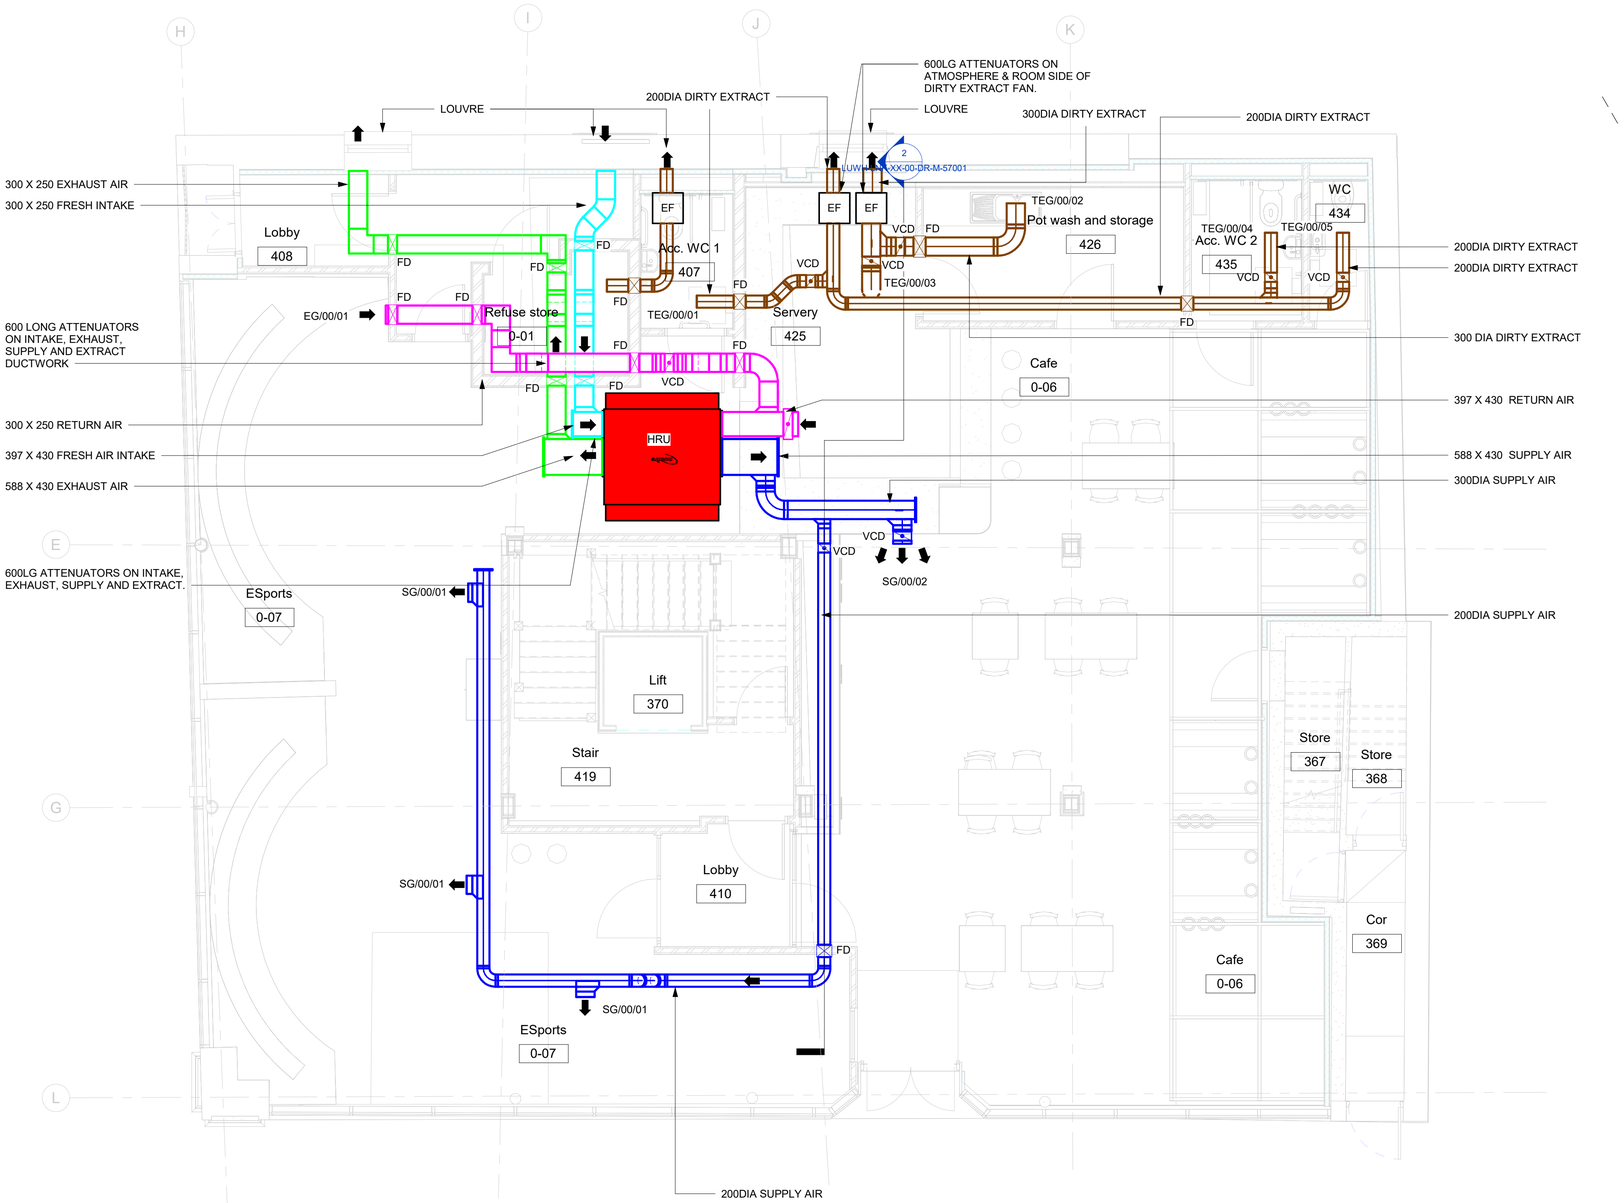

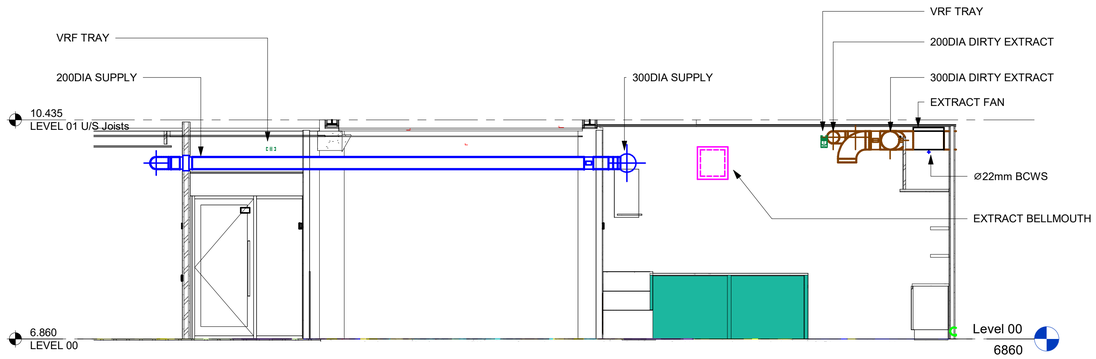

2 Section 12
1 : 50

Safety, Health and Environmental Information

IN ADDITION TO THE HAZARDS / RISKS NORMALLY ASSOCIATED WITH THE TYPE OF WORK DETAILED ON THIS DRAWING, NOTE THE FOLLOWING;

Construction

-

Maintenance/Cleaning

-

Decommissioning/Demolition

-

IT IS ASSUMED THAT ALL WORKS WILL BE CARRIED OUT BY A COMPETENT CONTRACTOR WORKING, WHERE APPROPRIATE, TO AN APPROVED METHOD STATEMENT. THIS IS NOT AN EXHAUSTIVE LIST AND REFERENCE SHOULD BE MADE TO THE HEALTH AND SAFETY FILE.

LEGEND

- SUPPLY AIR
- EXHAUST AIR
- FRESH AIR INTAKE
- RETURN AIR
- DIRTY AIR
- HRU — HEAT RECOVERY UNIT.

ABBREVIATIONS

EF	EXTRACT FAN
VCD	VOLUME CONTROL DAMPER
FD	FIRE DAMPER
SG	SUPPLY AIR GRILLE
EG	EXTRACT AIR GRILLE

Rev	Description	By	App	Date
C03	UPDATED AS PER CO-ORDINATION WITH ARCHITECTURAL CHANGES	AW	GG	28.03.25
C02	UPDATED AS PER M&E COORDINATION	RM	GG	21.02.25
C01	CONSTRUCTION ISSUE	RM	GG	10.01.25

LINK MEP CONSULTING ENGINEERS
Albany Court
Newcastle Business Park
Newcastle upon-Tyne
NE4 7YB
Tel: (0191) 242 0699
Web: www.linkmep.com

Copyright ©
Link MEP Consulting Engineers Ltd

Client
BEC

Project Title
DIGITAL AND GAMING HUB
WHITEHAVEN - LEVELS

Drawing Title
MECHANICAL SERVICES
LEVEL 00
VENTILATION LAYOUT

Scale @ A1	Description/Issued For	Status
1 : 50	CONSTRUCTION	

Drawing Number	Revision
LUWH-LNK-XX-00-DR-M-57001	C03