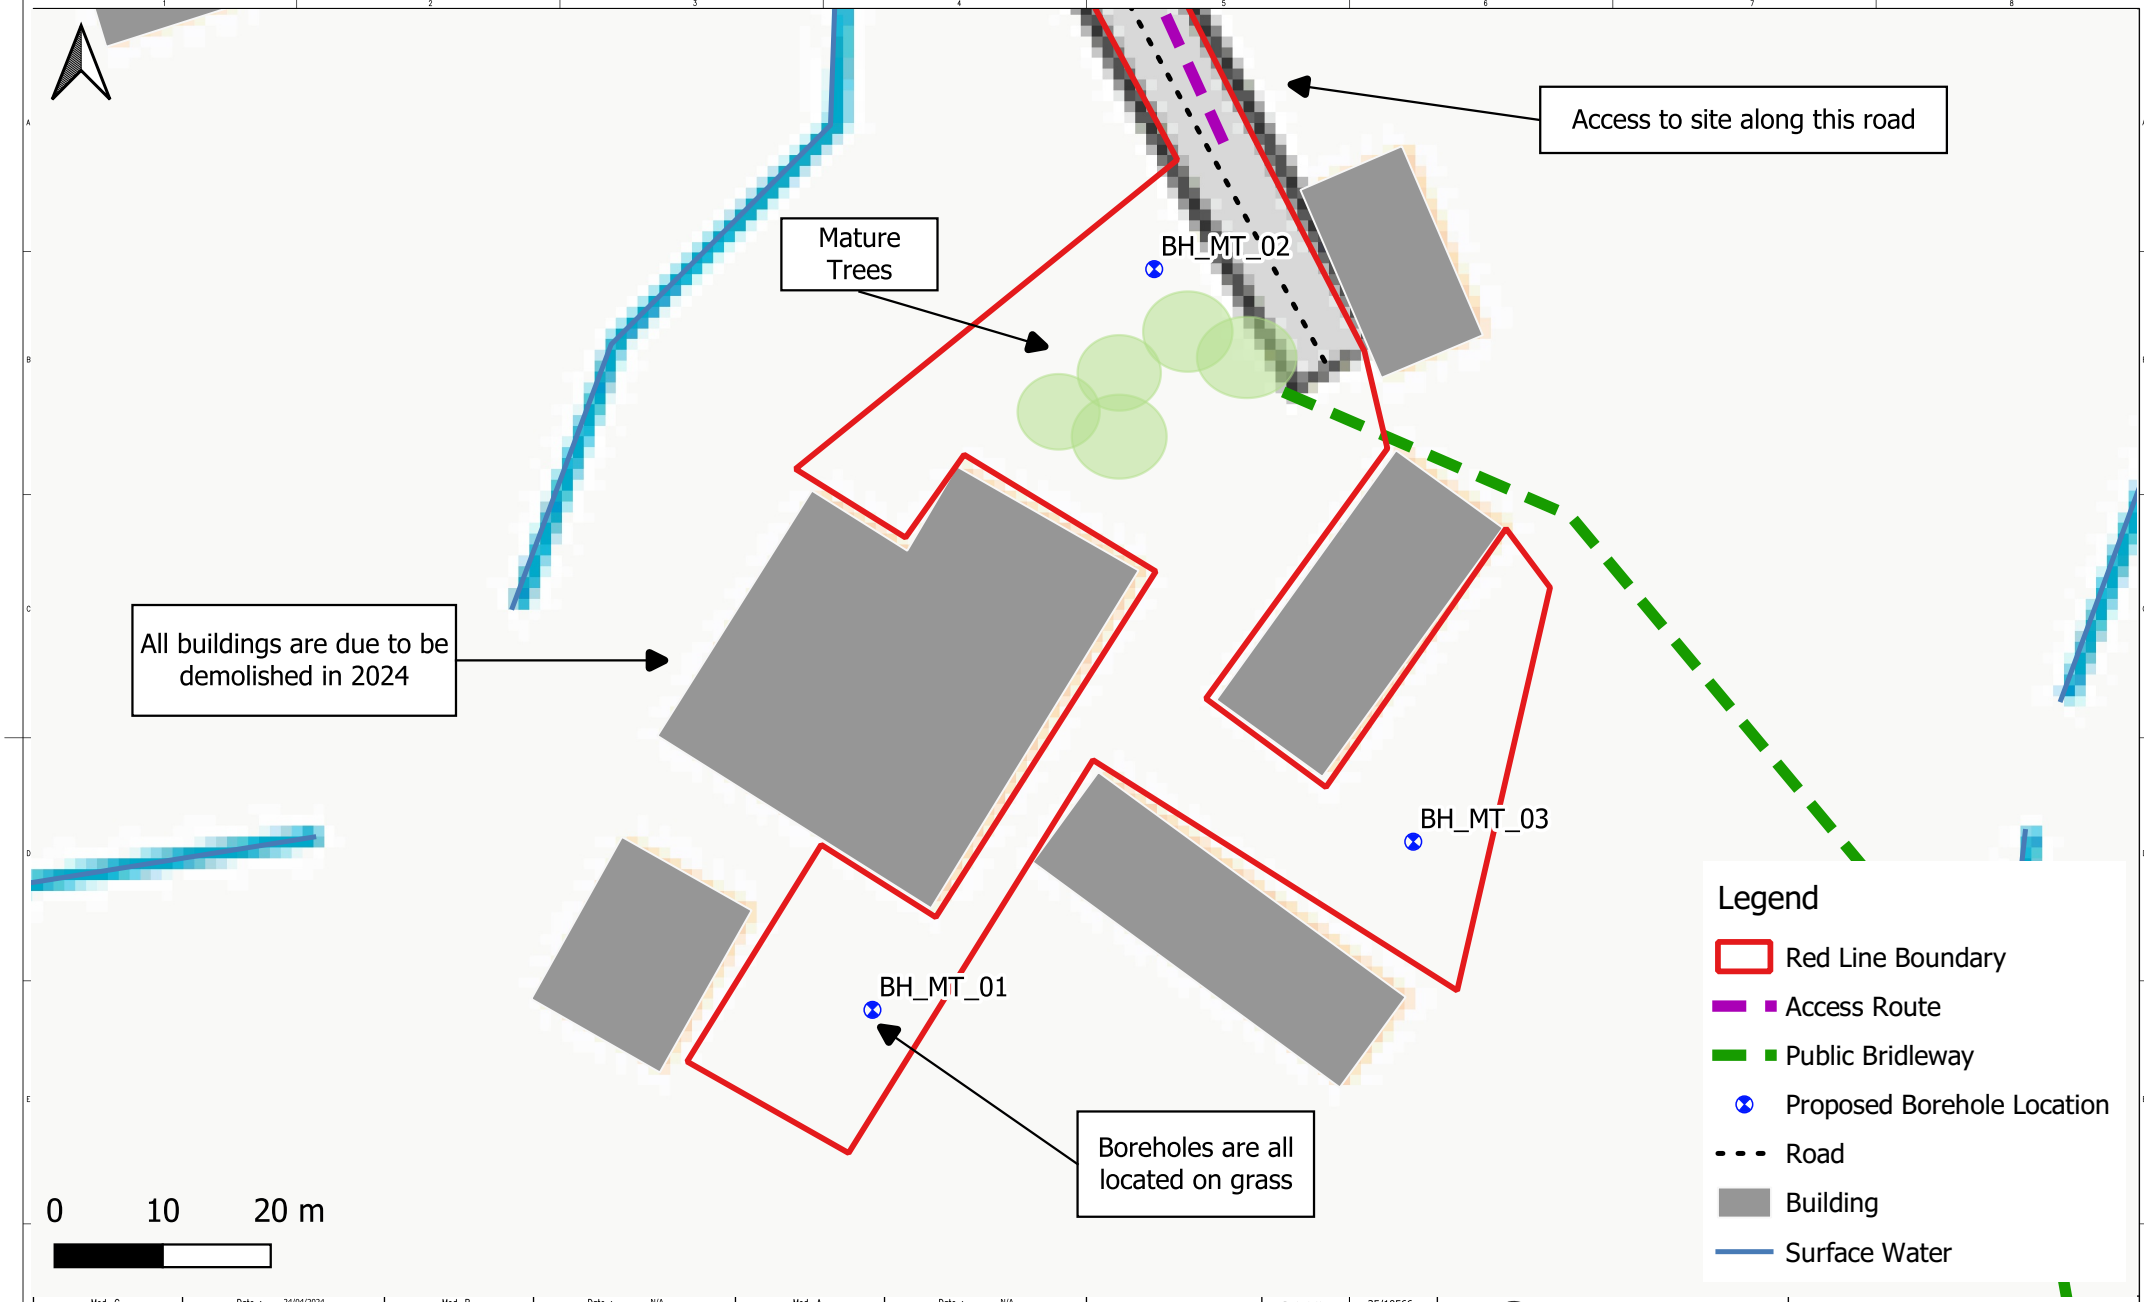

Mod. C	Date : 24/04/2024	Mod. B	Date : N/A	Mod. A	Date : N/A

	Drawn	Checked	Lvl.	Approved	Drawn	Checked	Lvl.	Approved	Drawn	Checked	Lvl.	Approved
Name	N/A	N/A	N0	N/A	N/A	N/A	N0	N/A	N/A	N/A	N0	N/A
Signature	.....				.....				.....			

Security Class: N/A

Copyright NDA 2011. This document contains proprietary information for use in association with the Sellafield M&O contract. Permission to copy, or use the information for any other purpose, should be sought from the Intellectual Property Manager, Sellafield Ltd.

Project No.	35/10566
Building No.	N/A
Site/Location	Off-site
Department	N/A
Discipline/Type	Land Quality
Designer	N/A
Scale	1:500
Contract No.	63923
Drawing/CM Category	D_CAT

Sellafield Ltd
Hinton House, Birchwood Park Avenue
Risley, Warrington
WA3 6GR

System No.	N/A	Clients Drg. No.	P01.01
Plant Area	N/A	Clients Proj. No.	5226193
Plant Title	N/A		
Plant Item No.	N/A		

Mid Tarn Farm Block Plan

Drg. No. BE3159611 Mod. A

Security Class: RESTRICTED

71F002_N. AutoCAD. 07.16