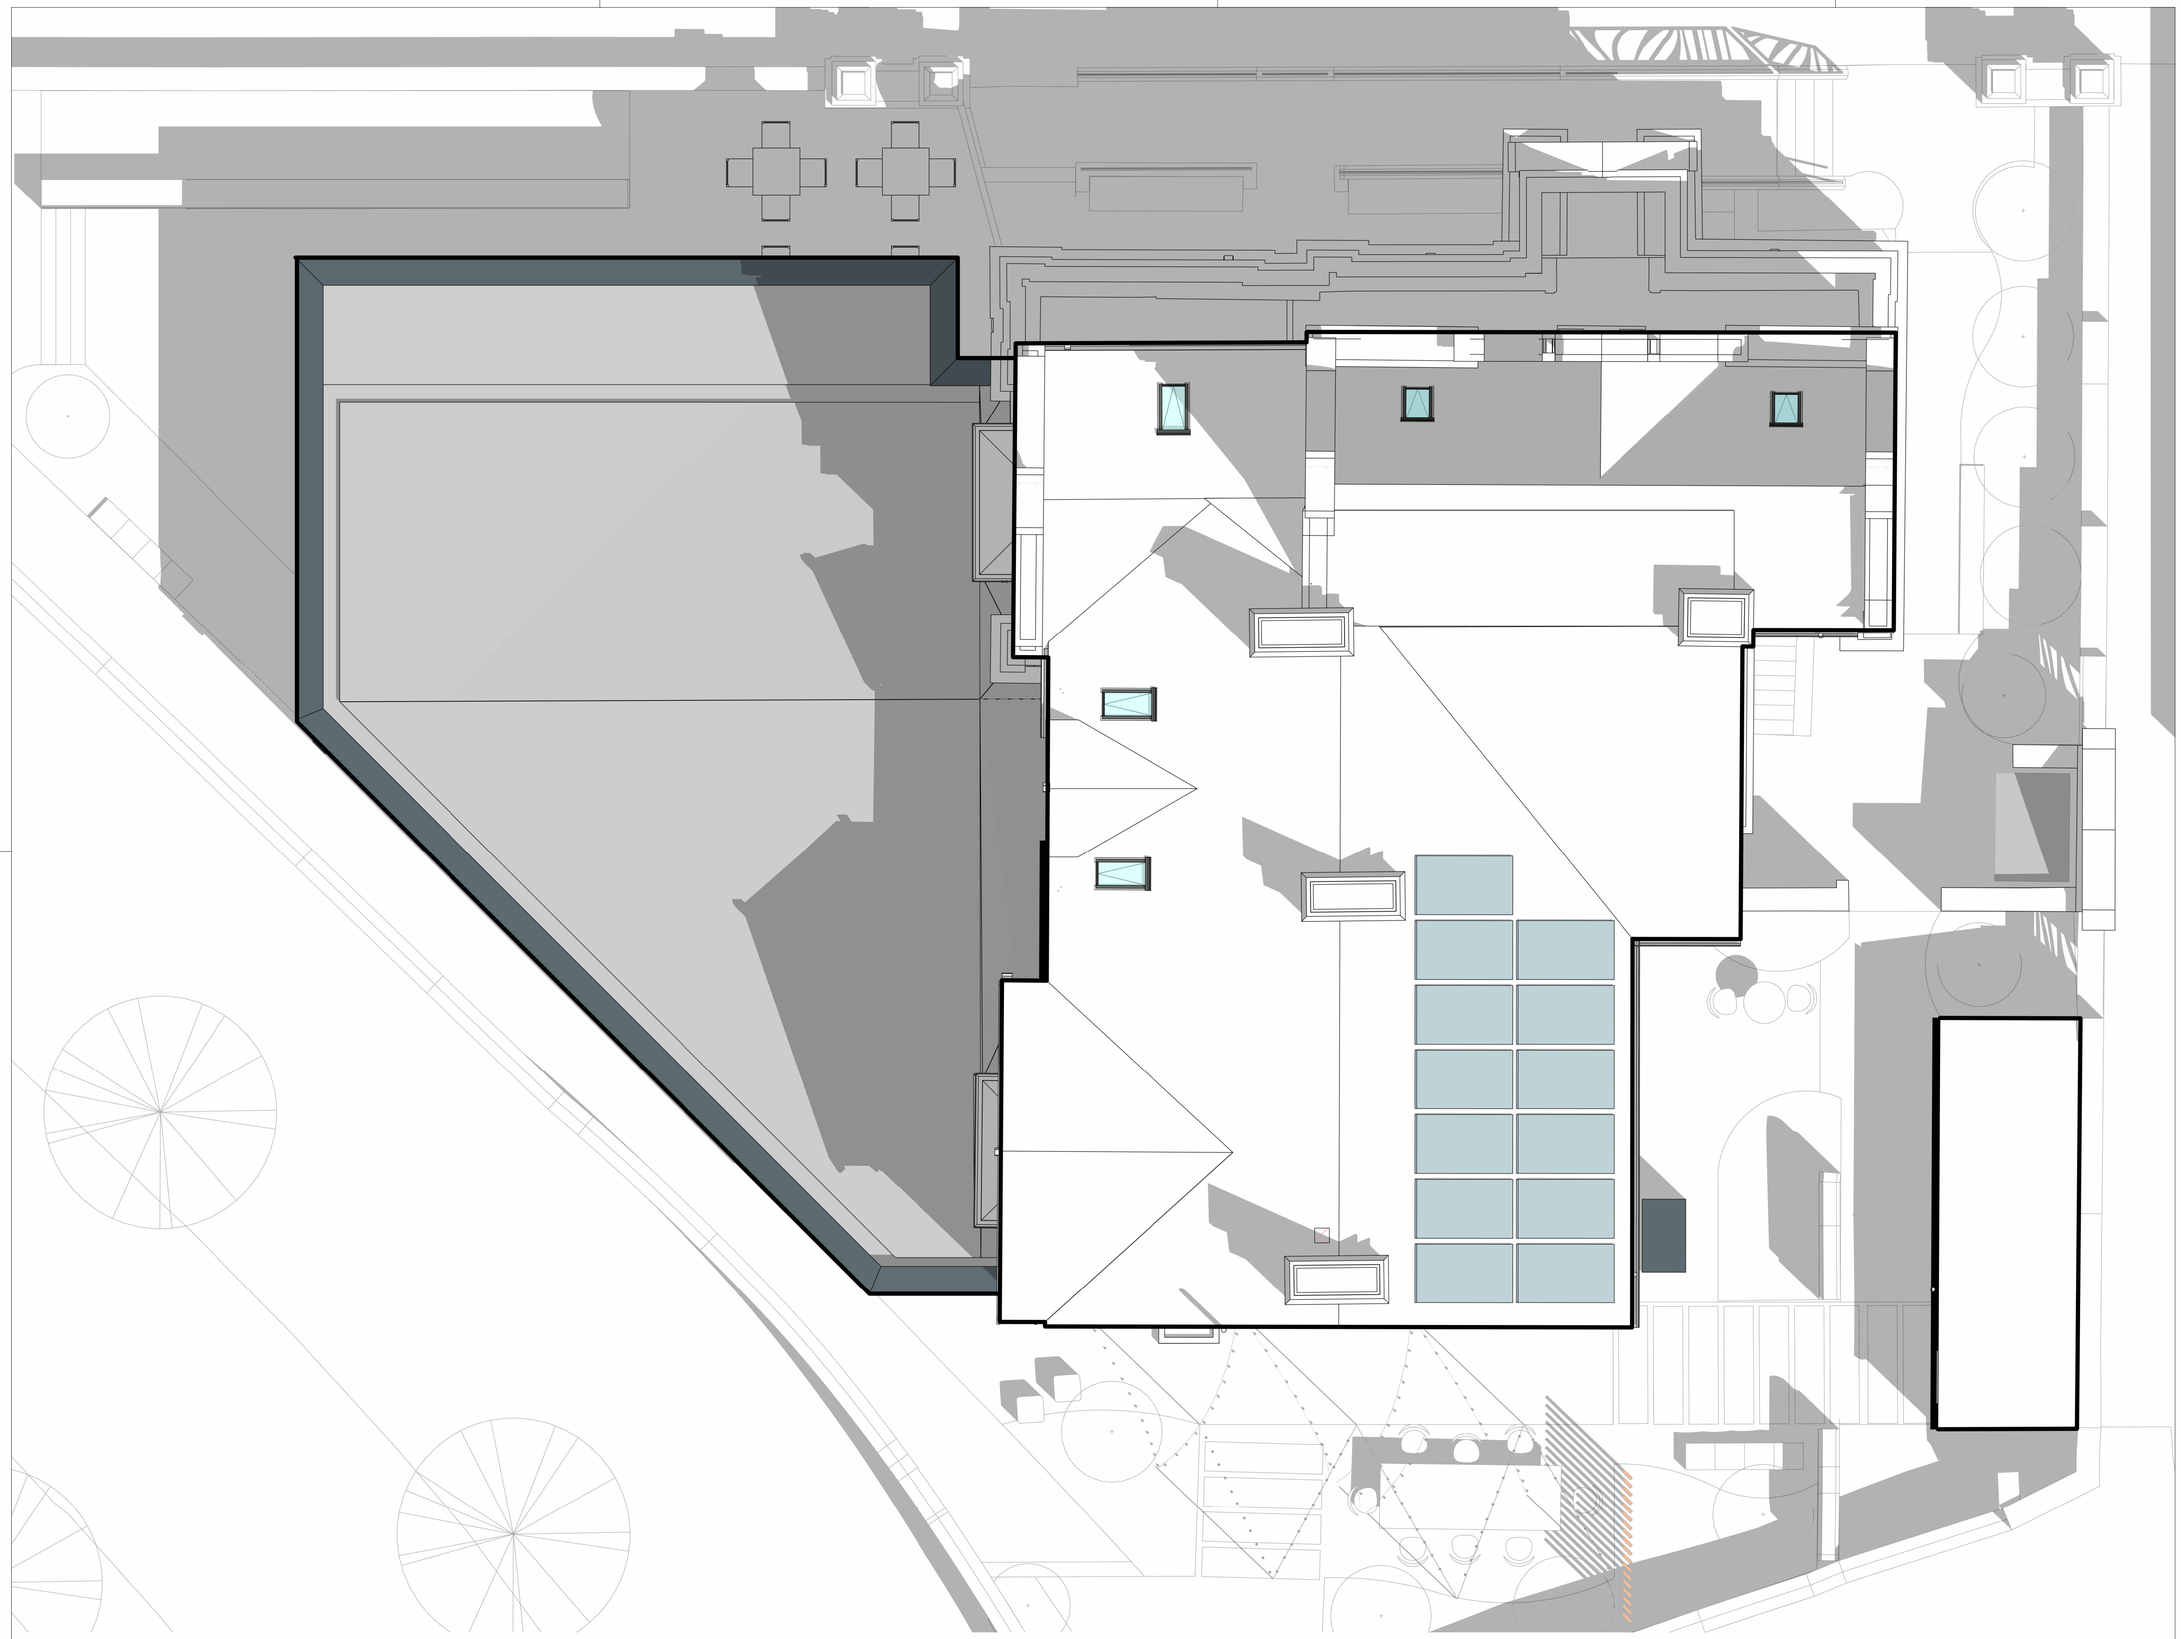

1 **Proposed Roof plan**
1 : 50

Plot Date/Time Stamp: 30/08/2023 15:26:48 **Computer Model File:** R:\Projects\2021\M10392_Rev\Hnt\CAD\REVIT\OPEN\WORKSET\MIL-OPE-ZZ-XX-M3-A-700001_5.rvt

FIGURED DIMENSIONS ONLY TO BE USED

NOTES:
1. This drawing is to be read in conjunction with all other drawings and specifications.
2. Do not scale off this drawing. Written dimensions to be taken only.
3. Any discrepancies found between this drawing and other drawings and specifications in the construction documents must be referred to the Landscape Architect prior to work commencing.
4. This drawing must not be copied in whole or in part without prior written consent of Optimised Environments Ltd.
5. Survey information is based upon aspect surveyors Topographical as Survey.
6. In the context of Construction (Design & Management) Regulations 2015 and through continual risk assessment and monitoring there are presently no identified significant residual risks shown on this drawing in relation to design, construction and maintenance of the proposed landscape scheme. Ongoing risk management procedures will monitor detail design, construction and management.
7. Paving hatches shown on the drawing are indicative only.

Rev	Description	Date
01	Draft Planining Issue	230721
02	Draft Planining Issue	230728
03	Planning Issue	230817
04	Planning Issue	230830

Scale 1 :50
0.5m 1.0m 1.5m 2m 2.5m

open
optimised environments
PART OF SLR

EDINBURGH 2nd Floor | Quartermile Two | 2 Lister Square | Edinburgh | EH3 9GL
t 0131 221 5920 w optimisedenvironments.com
LONDON 107-111 Fleet Street | London | EC4A 2AB
t 0203 984 4022 w optimisedenvironments.com
MANCHESTER 3rd Floor | 86 Princess Street | Manchester | M1 6NG
t 0161 696 7550 w optimisedenvironments.com

CLIENT
Cumberland Council

PROJECT
Reactivating Heritage Buildings

OPEN PROJECT NUMBER
M10392

TITLE
Arts and Enterprise Centre
Proposed Roof Plan

Sheet Purpose
FOR PLANNING

Scale (@ A1)	1 : 50		Issue Date	07/24/23
By	AS	Checked KB	Approved	DF

DRAWING NUMBER	REV
MIL-OPE-00-ZZ-DR-A-400301	04

Previous sheet number: