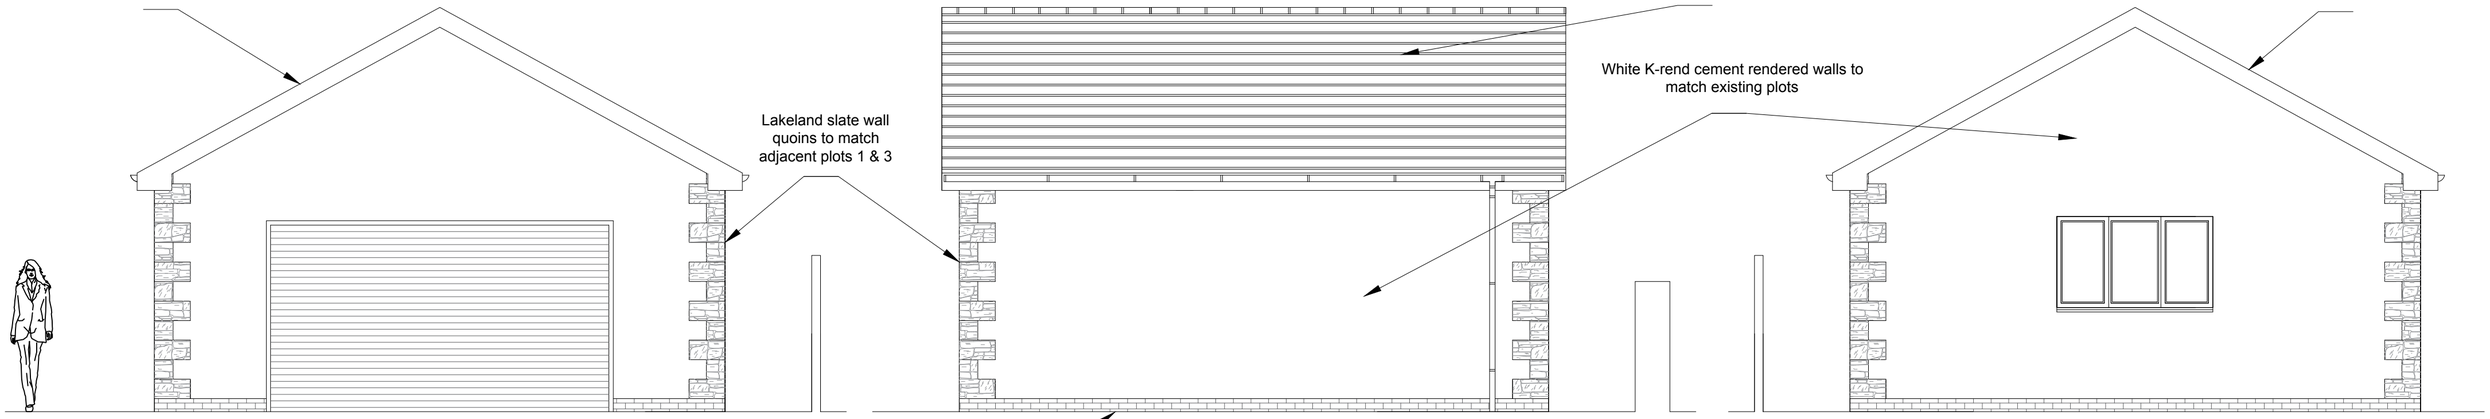

North Elevation

West Elevation

South Elevation

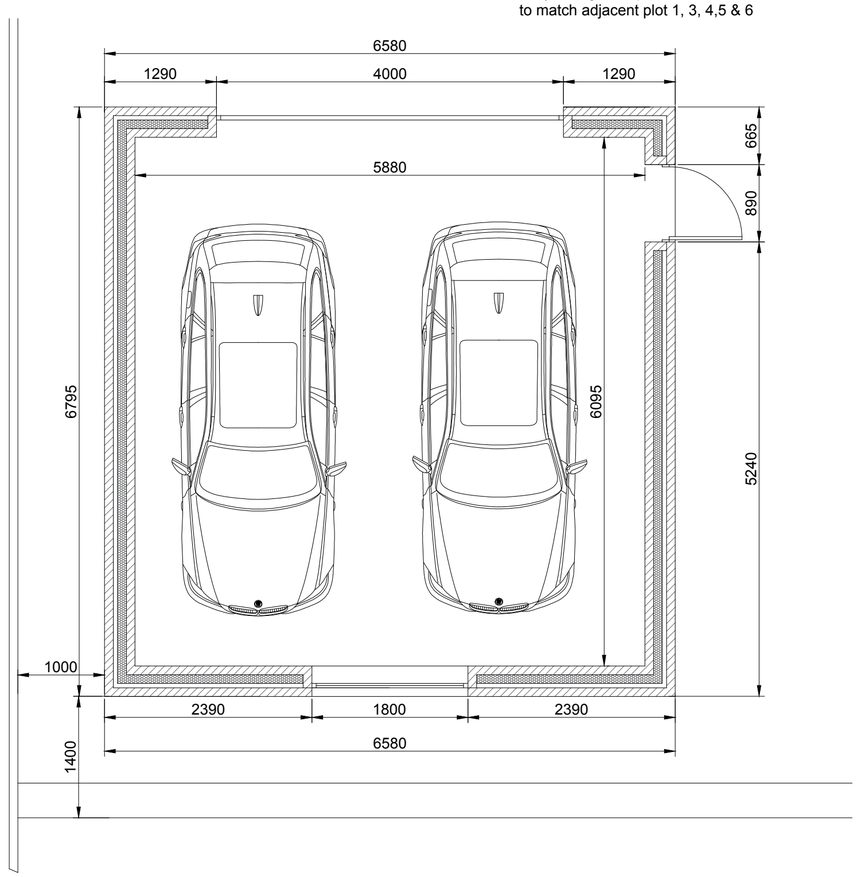

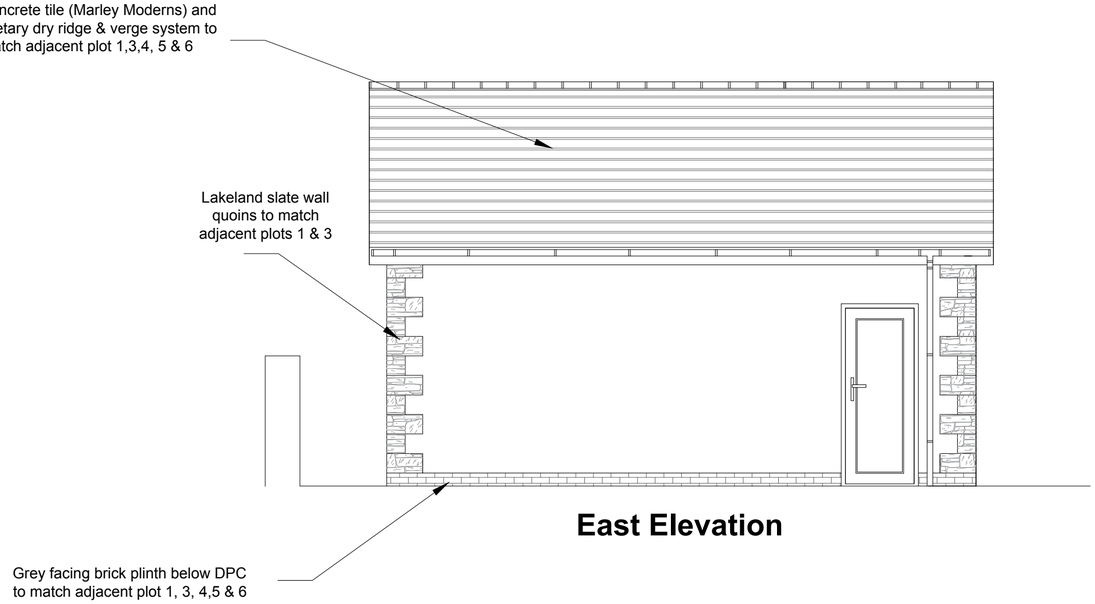

East Elevation

Project Details	**Plot 2, Cleator Gate, Jacktrees Road, Cleator Moor, Cumbria**		
Project	**Proposed Four Bedroom Dwelling Proposed Garage Plans**		
Ref	**P2CG -AG-006**	**Rev**	**-**
Scale	**1/50**	**Date**	**2nd April 2022**
Client	**Mr & Mrs Gunn**		**A2 Paper size**