Terminal Box Fuse/Socket outlet

uplighter Lights

To nearest Mains

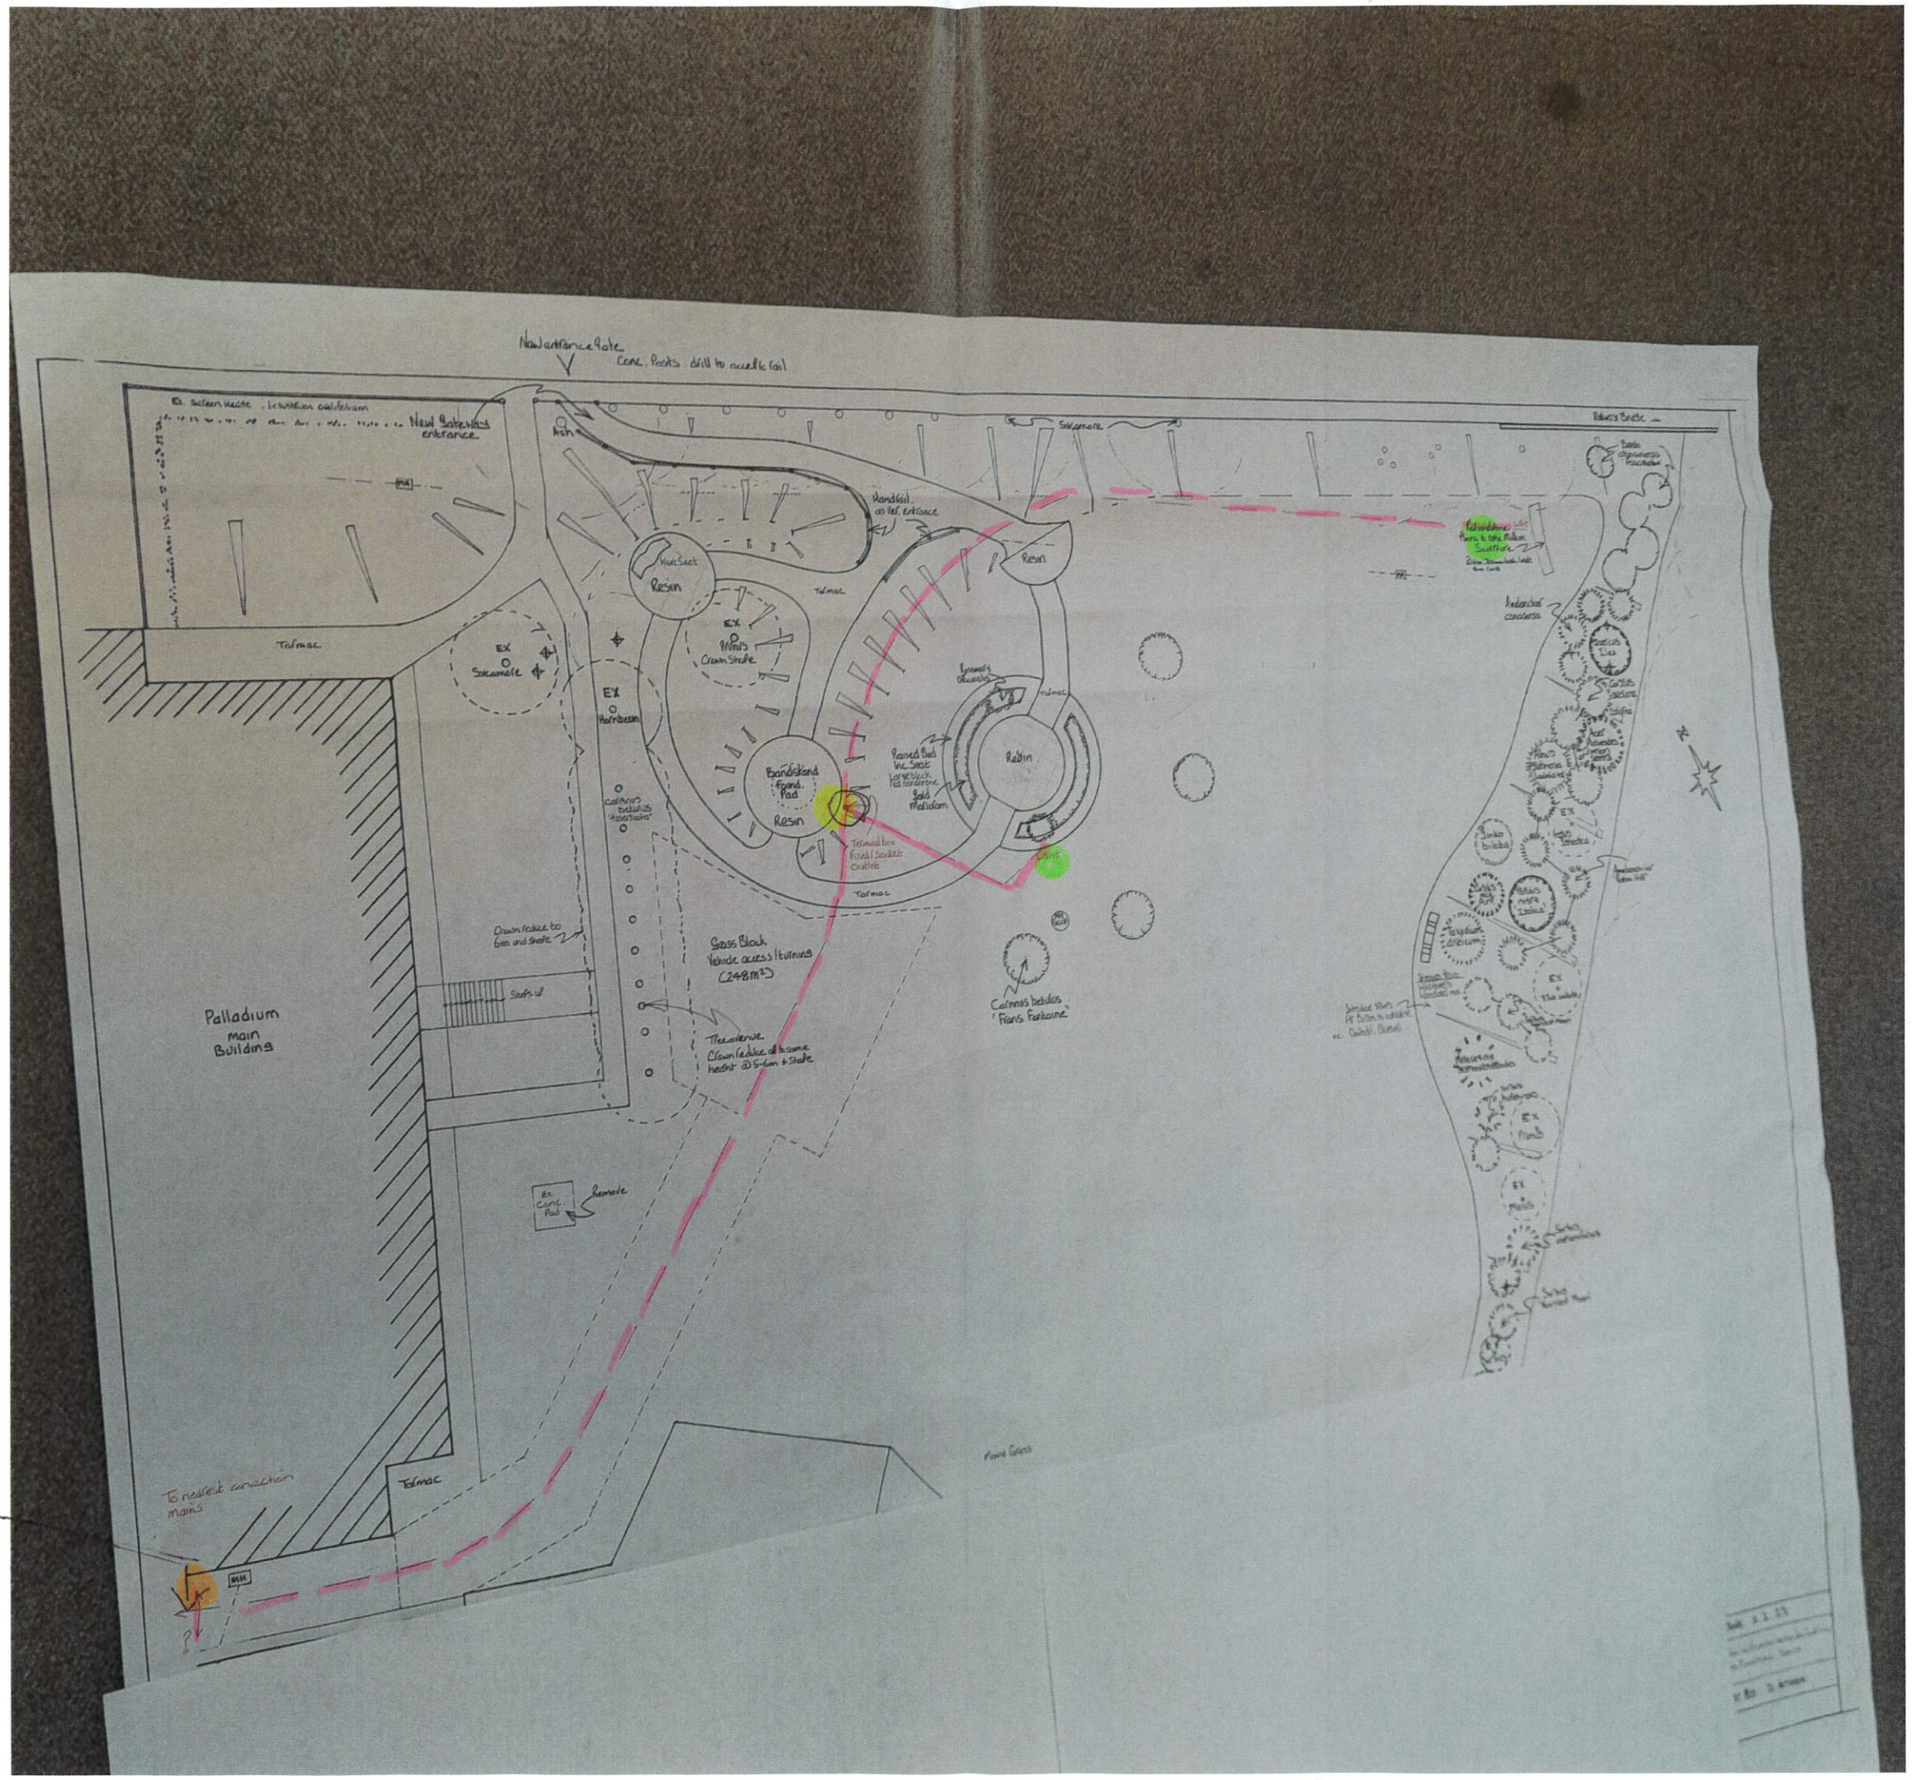
New entrance gate
Conc. Posts drill to accept rail
New Gate/Wall entrance
Arch
Handrail as ref. entrance
Tarmac
Resin
Bandstand Found. Pad
Raised Bed inc Seats
Gold Medallion
Terminal box Fused Socket Outlets
Grass Block Vehicle access/turning (248m²)
Crown Pedice to Gen and Shelter
Steps up
Palladium main Building
Tarmac
Cairness Pebbles 'Friars Fontaine'
Remote
To nearest available mains
MH
Tarmac
Indicative Gradient
Sensory Garden
Sensory Garden
Sensory Garden