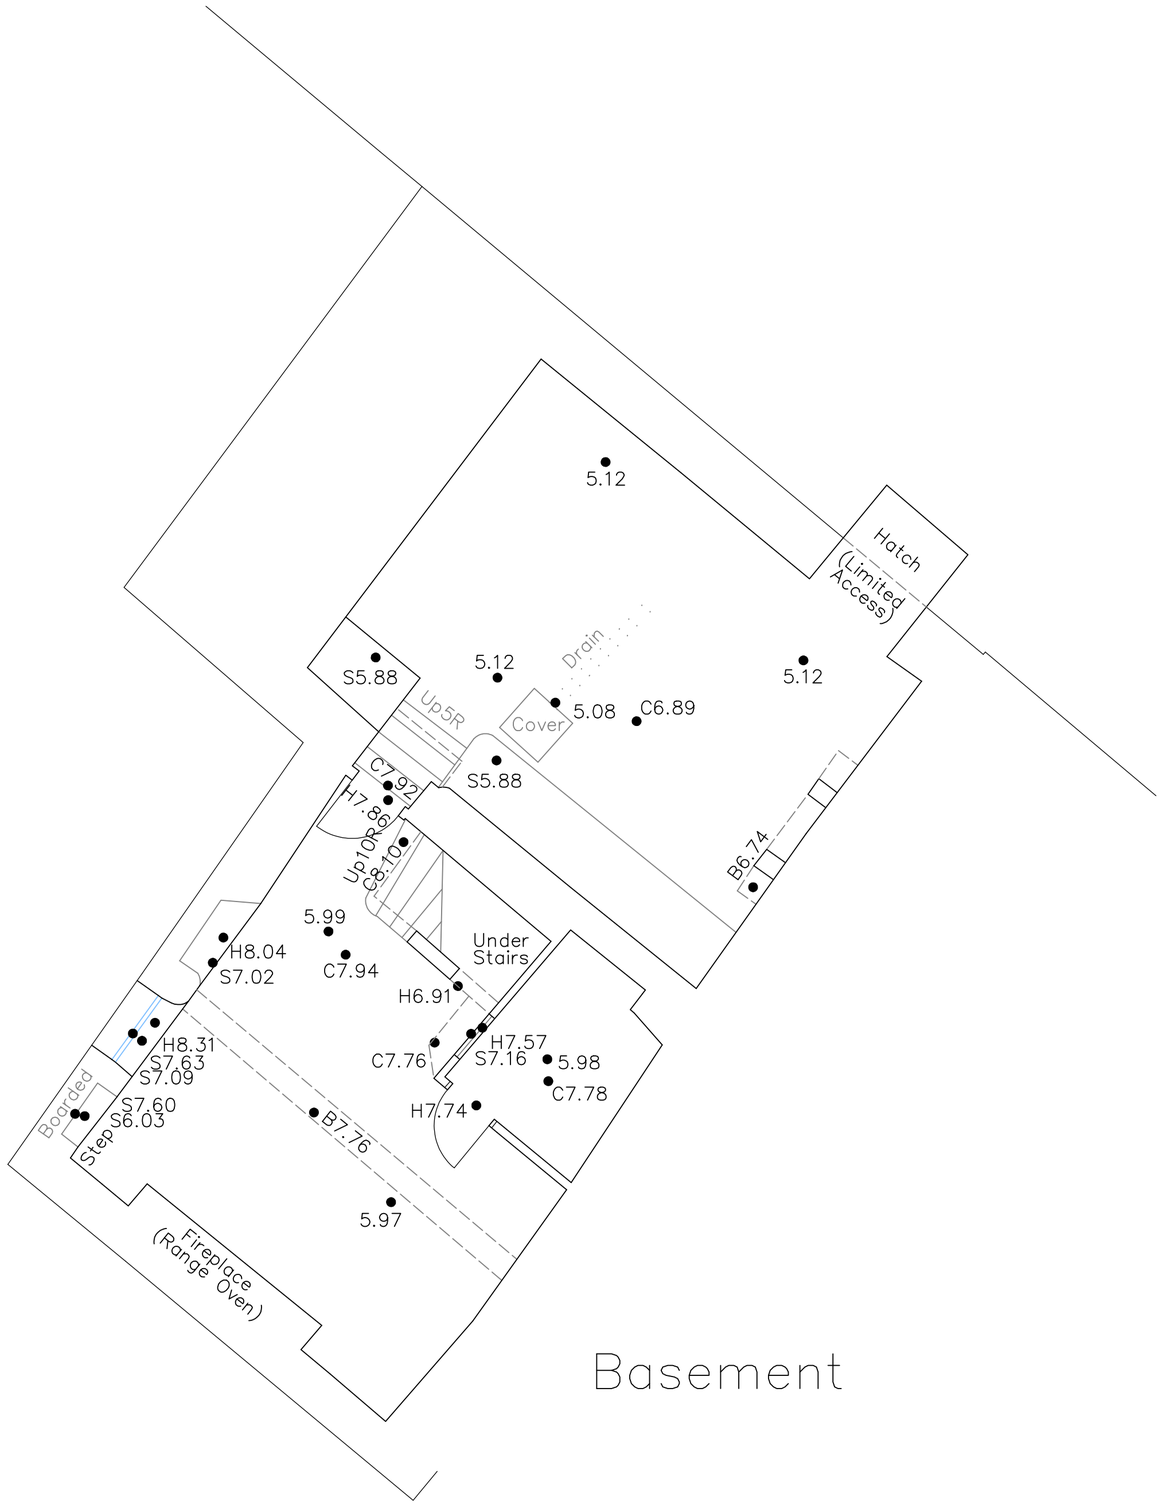

Basement

No.	Date	Revision	Initial

ALPHA DESIGN

Architectural Services
Member of the Chartered Institute of
Architectural Technologists

Tel: 01900 829199 email: gb@adcumbria.co.uk

Project

FORMER PACK HORSE (PH),
28 LOWTHER STREET,
WHITEHAVEN

Client

HIGH GRANGE DEVELOPMENTS LTD.

Drawing

PROPOSED BASEMENT PLAN

Scale 1:50 @ A2 Drawn GB

Checked Date FEB. 2024

Drawing No.

24/02/1055 - 07

This drawing and design is copyright and must not be reproduced in part or in whole without prior written consent. Contractors must verify all dimensions on site before commencing work or preparing shop drawings.