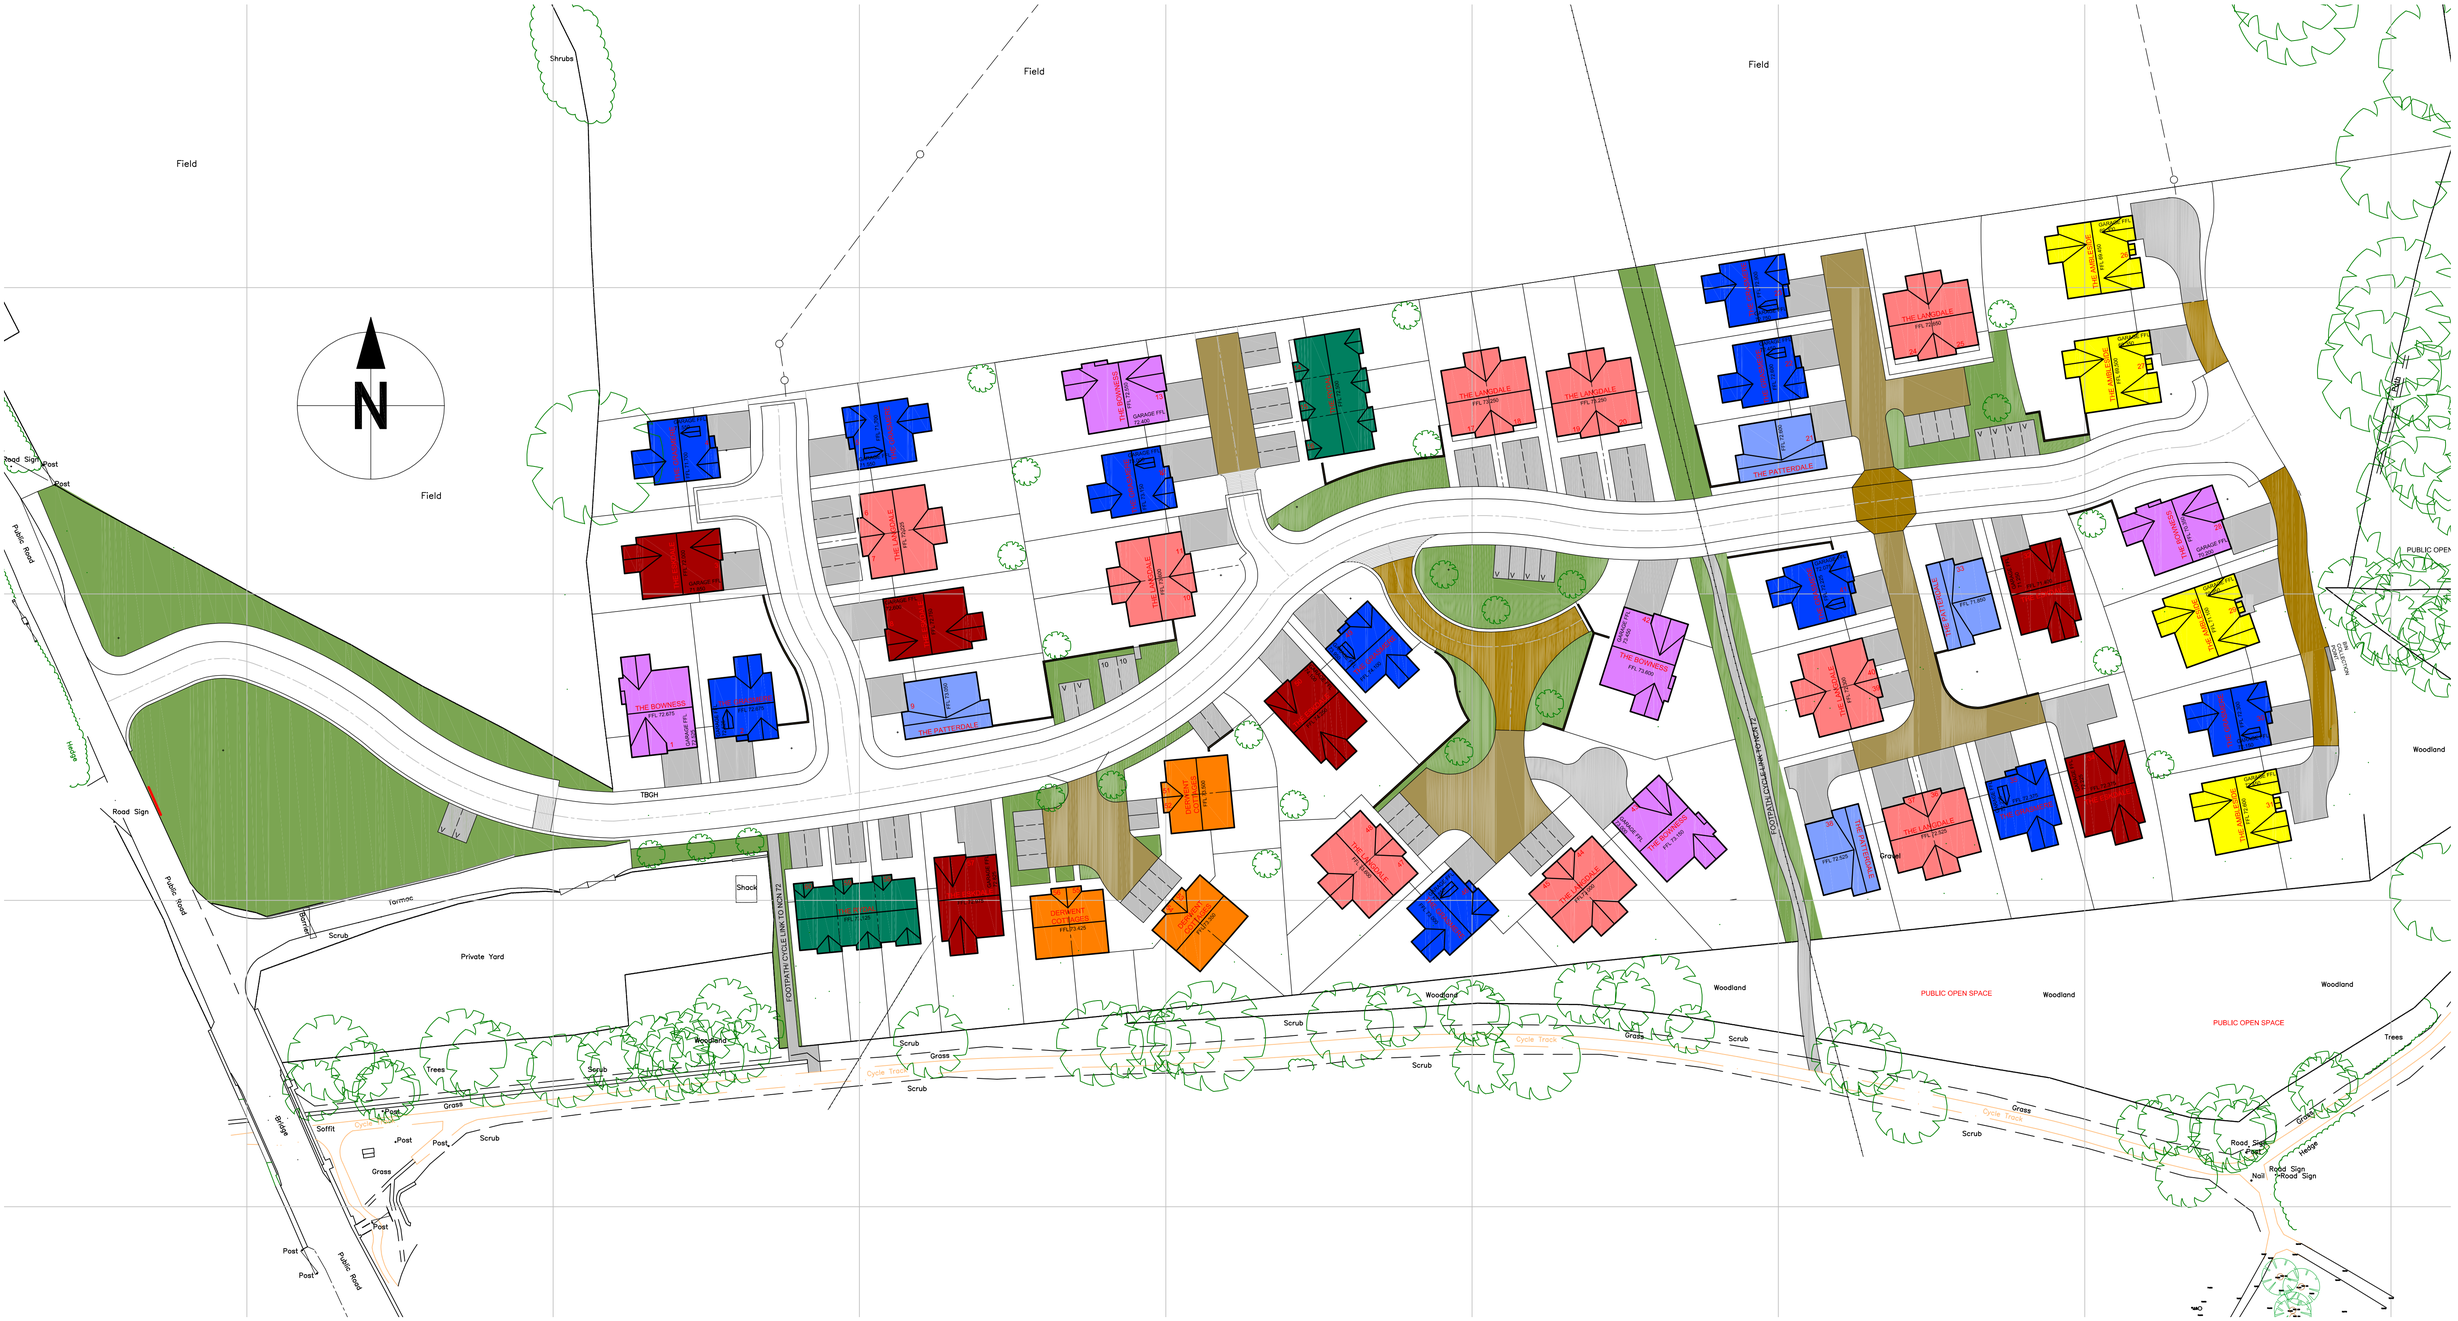

LEGEND - DWELLING TYPES
(60 no. TOTAL)

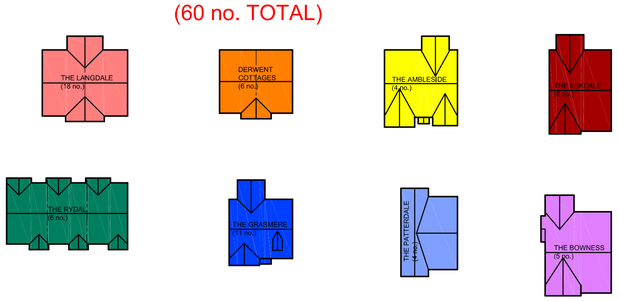

No.	Date	Revision	Initial
A	01/05/24	Dwelling type on plots 5 & 12 changed. Dwelling type on plot 49 revised.	GB

ALPHA DESIGN

Architectural Services
Member of the Chartered Institute of Architectural Technologists
Tel: 01900 829199 email: gb@adcumbria.co.uk

Project
RESIDENTIAL DEVELOPMENT, DALZELL STREET, MOOR ROW

Client
NIGEL KAY HOMES LTD.

Drawing
PROPOSED SITE PLAN (ENLARGED)

Scale 1:500 @ A1 (L) Drawn GB

Checked Date APRIL 2024

Drawing No.
22/07/1026 - 03 a)

This drawing and design is copyright and must not be reproduced in part or in whole without prior written consent. Contractors must verify all dimensions on site before commencing work or preparing shop drawings.