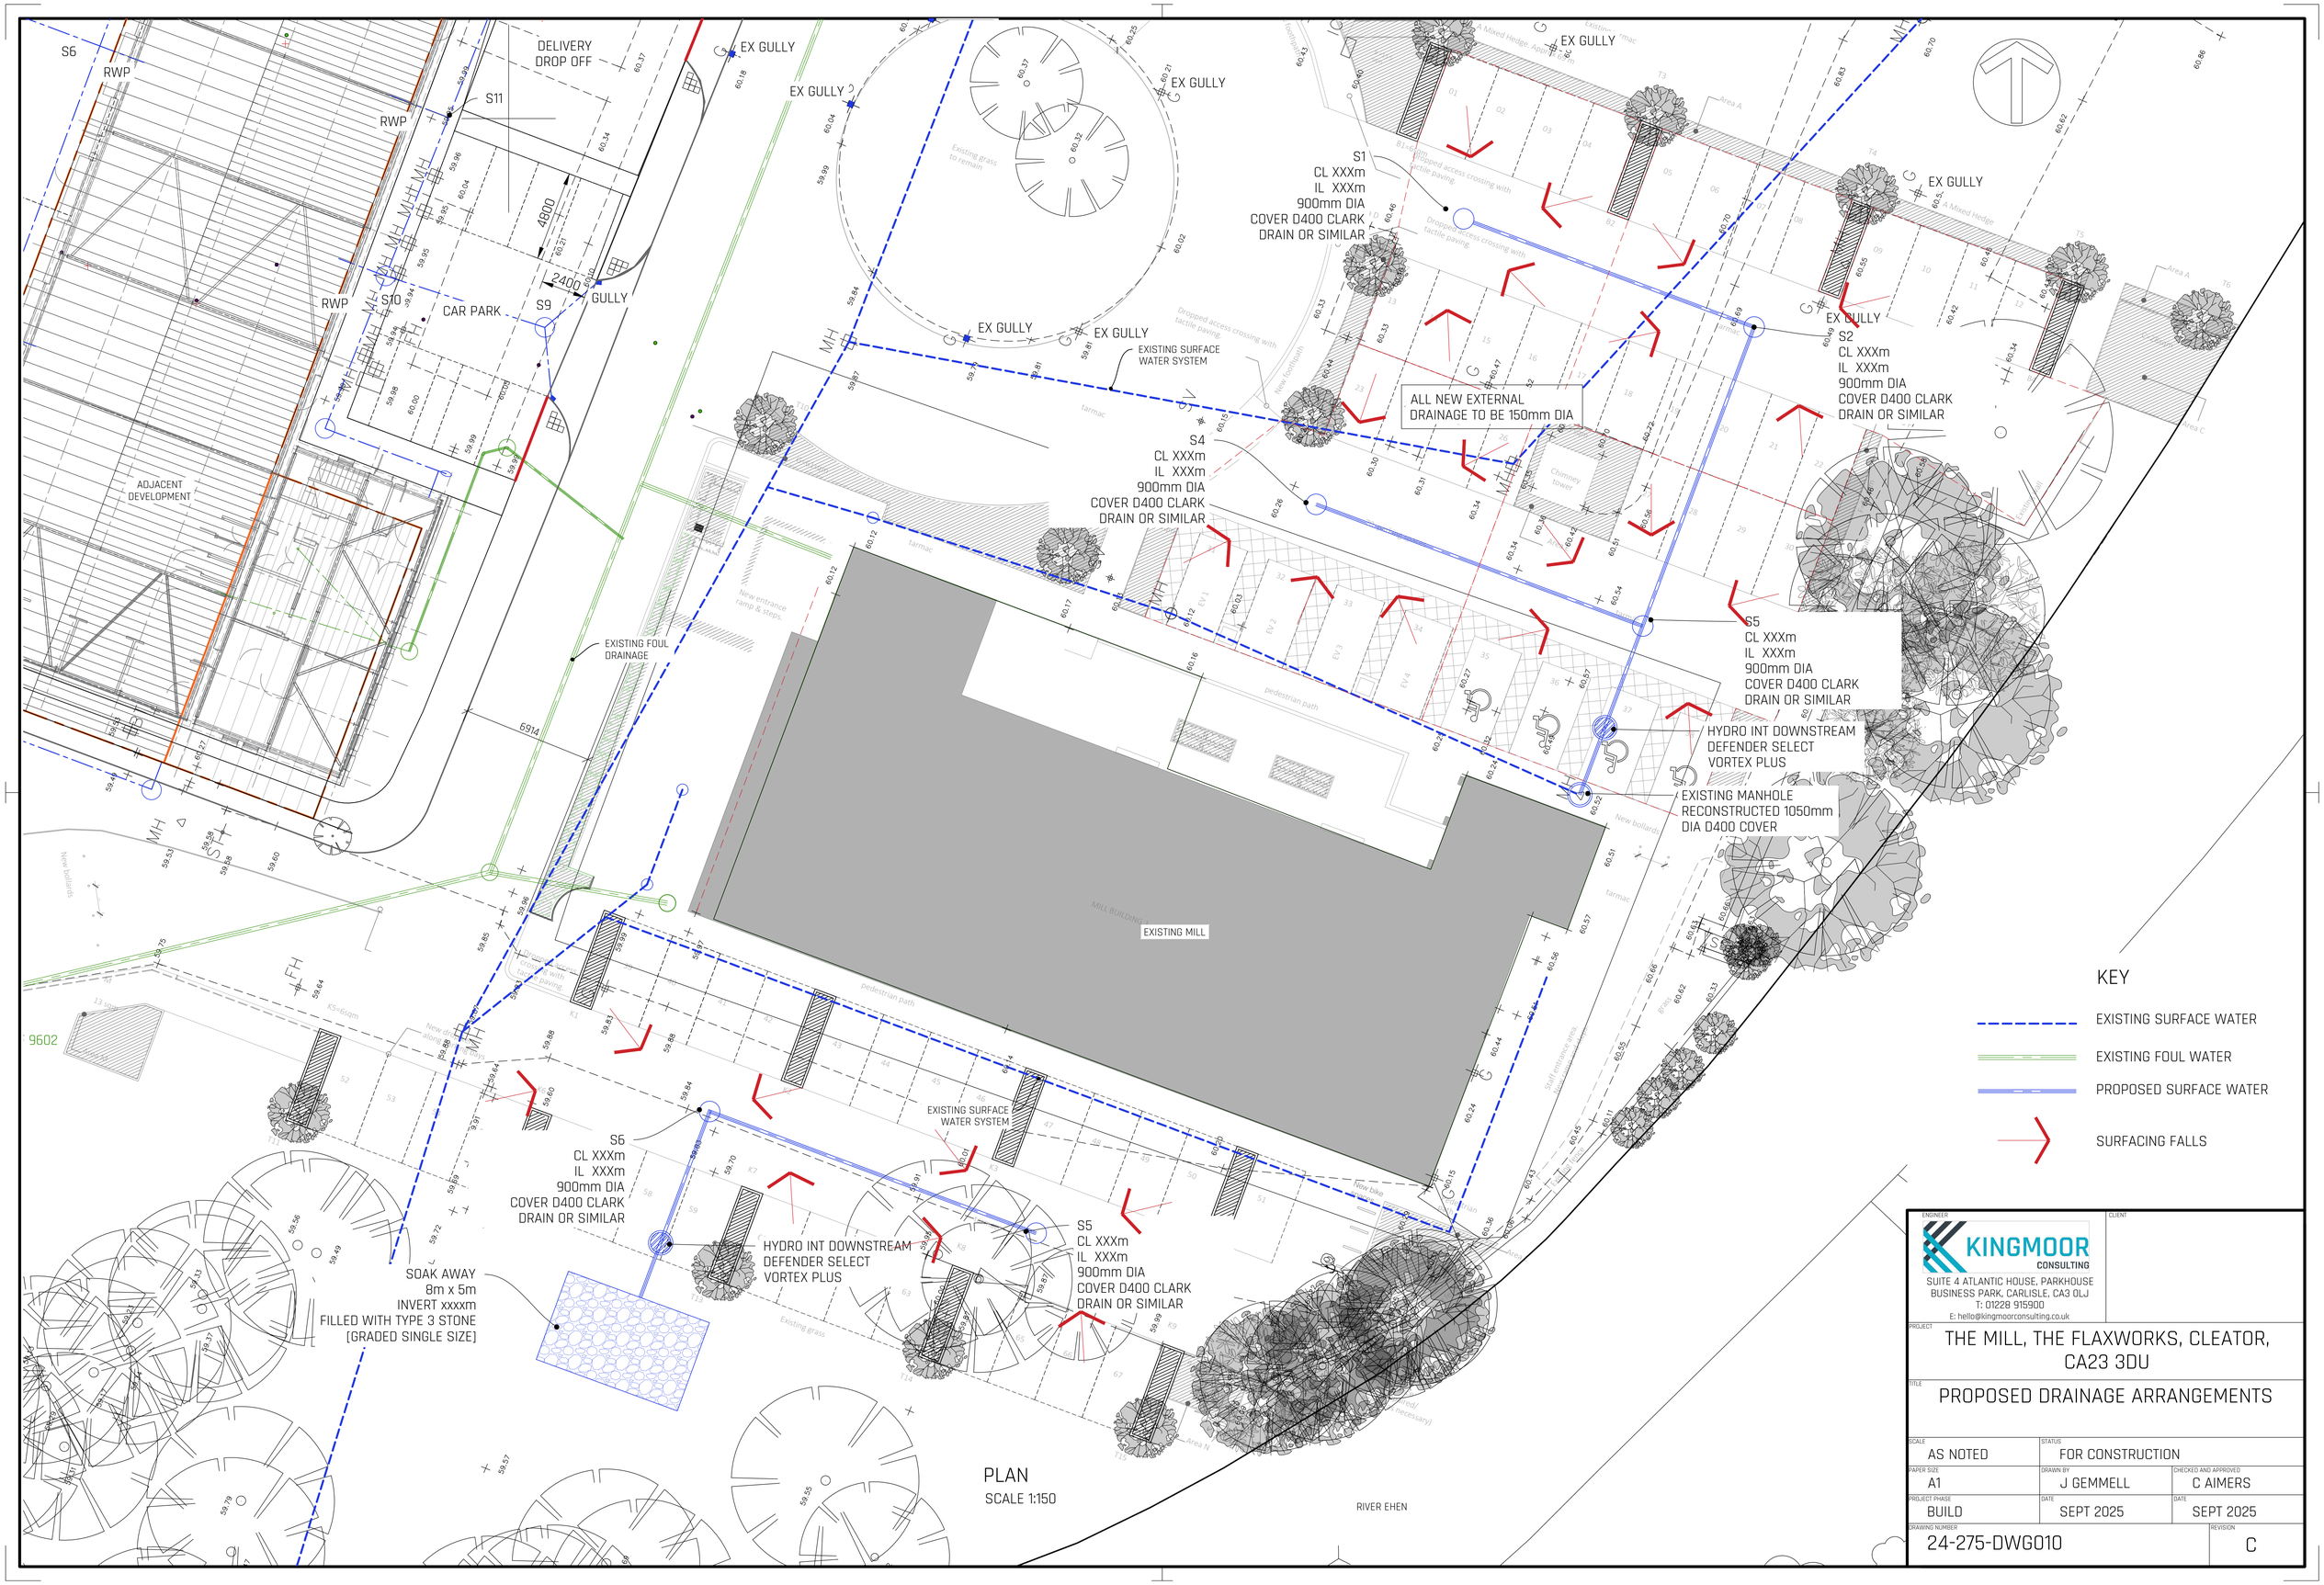

PLAN
SCALE 1:150

ENGINEER
KINGMOOR CONSULTING
SUITE 4 ATLANTIC HOUSE, PARKHOUSE BUSINESS PARK, CARLISLE, CA3 0LJ
T: 01228 915900
E: hello@kingmoorconsulting.co.uk

CLIENT

PROJECT
THE MILL, THE FLAXWORKS, CLEATOR, CA23 3DU

TITLE
PROPOSED DRAINAGE ARRANGEMENTS

SCALE: AS NOTED	STATUS: FOR CONSTRUCTION	
PAPER SIZE: A1	DRAWN BY: J GEMMELL	CHECKED AND APPROVED: C AIMERS
PROJECT PHASE: BUILD	DATE: SEPT 2025	DATE: SEPT 2025
DRAWING NUMBER: 24-275-DWG010		REVISION: C