4/17/2243/001
rec 4.8.17
Amended Plan

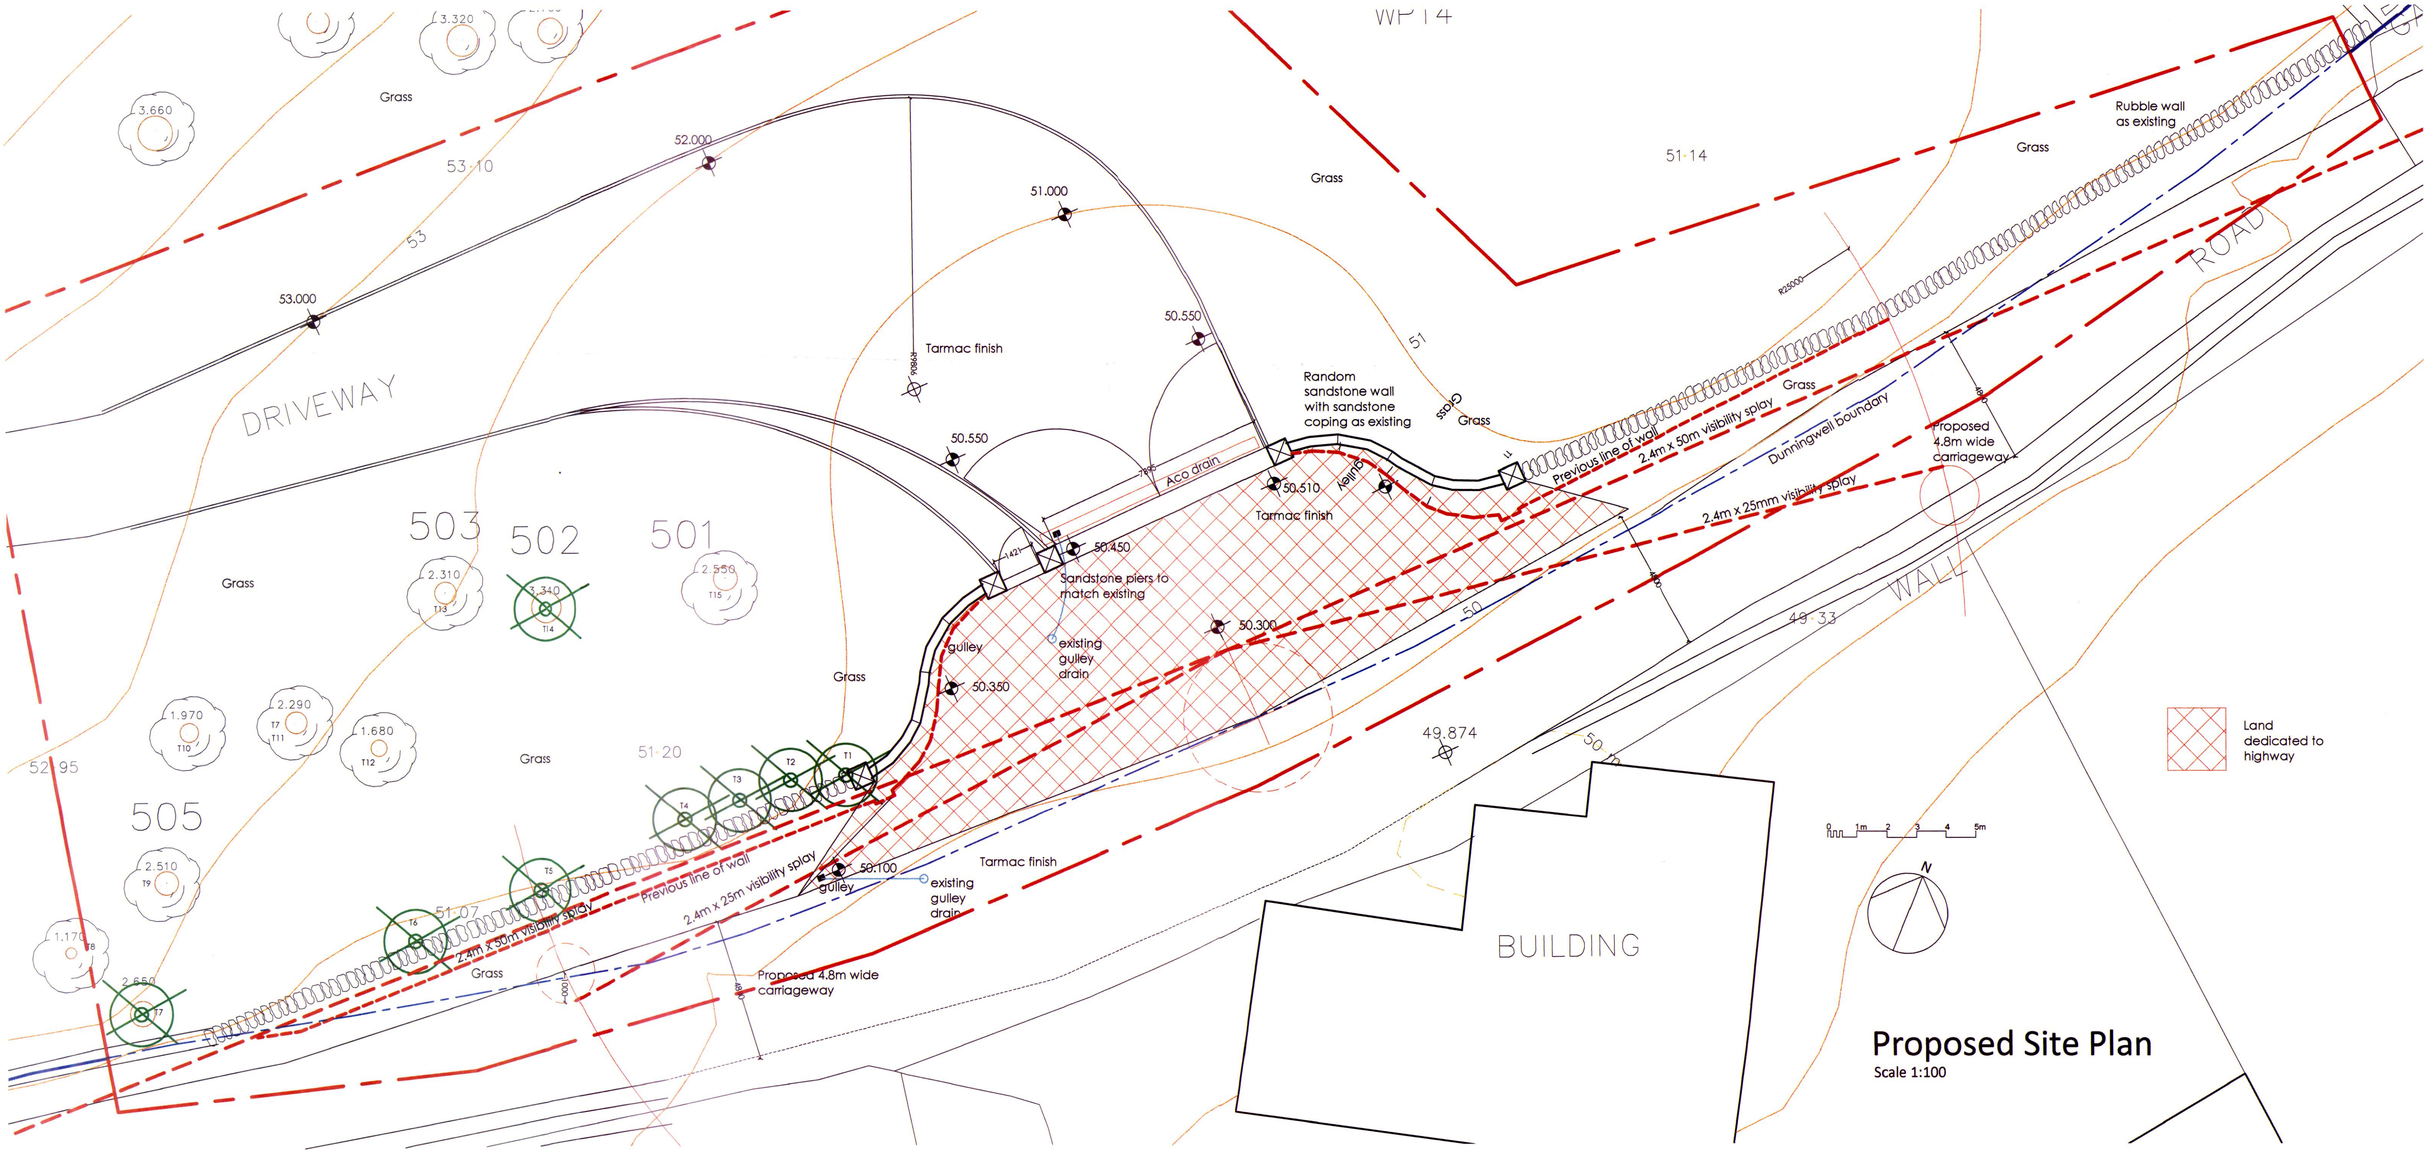

Proposed Site Plan
Scale 1:100

Existing Gate elevation
(seen from road)
Scale 1:100

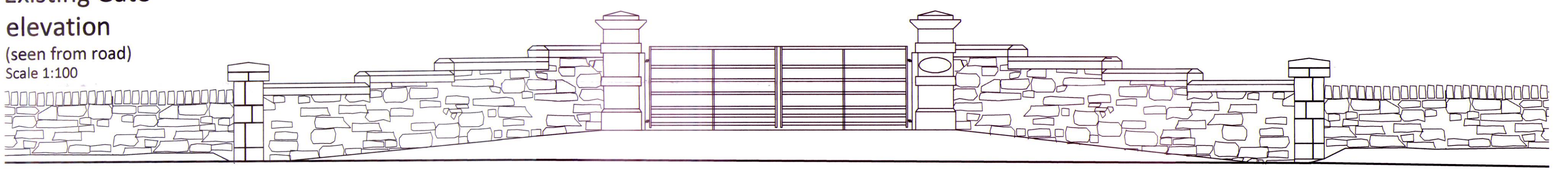

Proposed Gate elevation
(seen from road)
Scale 1:100

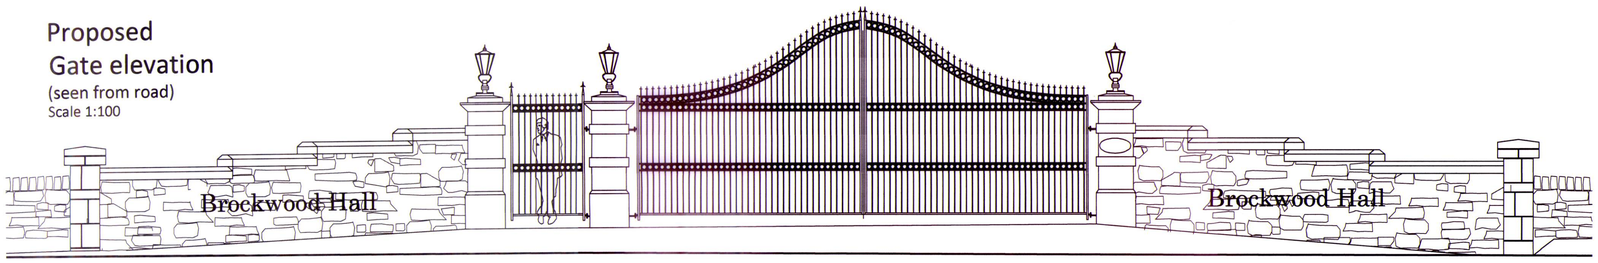

Existing Gate Finishes

Walls: Rubble stone with sandstone coping.
Pillar: Smooth Sandstone pillars .
Gate : Galvanised farm gate.
Road finish: Tarmac

Proposed Gate Finishes

Walls: Rubble stone with sandstone coping.
Pillar: Smooth Sandstone pillars .
Gate : Black painted mild steel, automatic opening controlled from house.
Road finish: Tarmac
Signage: Stainless Steel 300mm high Centuary Font
Lighting: Lantern bollards 42watt halogen bulb , signage led Uplighter 4no 5watt each.

NOTES AND AMENDMENTS

This drawing is copyright. Figured dimensions are to be followed in preference to scaled dimensions and particulars are to be taken from the actual work where possible. Any discrepancy must be reported to the architect immediately and before proceeding.

RV	BY	DATE	DESCRIPTION
A	MRH	04/08/2017	Revisions based on Highway feedback.

MHad
MARTIN HOWELL
Architectural Design Ltd

Client:
Dunningwell Ltd.

Project:
Dunningwell House
Front Entrance Refurbishment

Title:
Proposed Entrance Site Plan and Elevations

Scale:	Sheet Size:	Drawn:	Date:
1:100/50	A1	MRH	04/17

Project No:	Drawing No:	Revision:
1510	23	A

Orchard House, Blennerhasset, Wigton, Cumbria CA7 3QX
Tel: 07881 273927 email: **martinhowell@outlook.com**