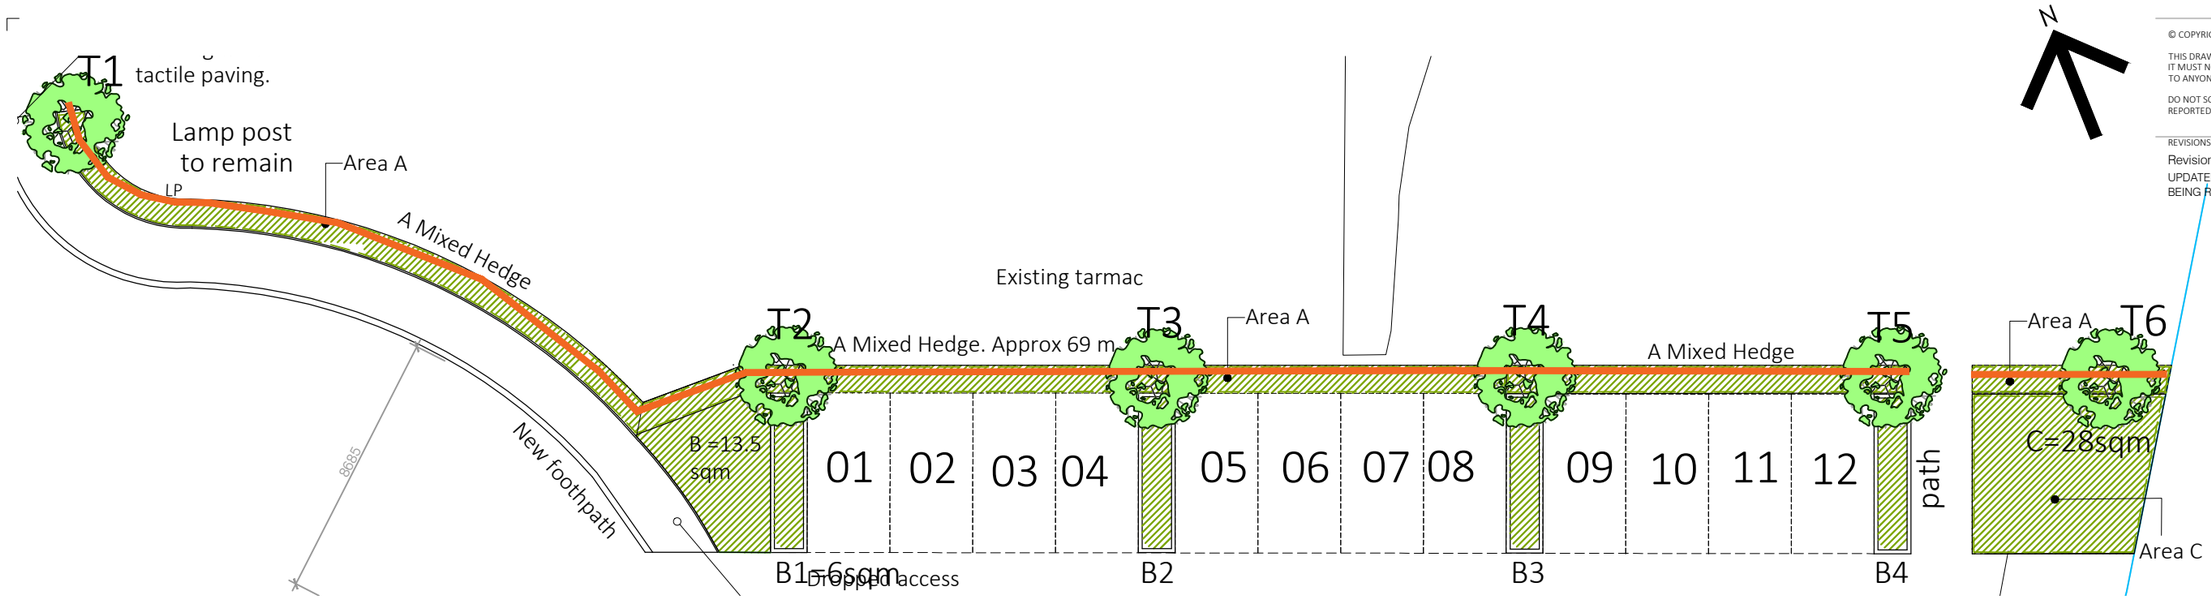

Area A, B, B1-B4 and C 1:200

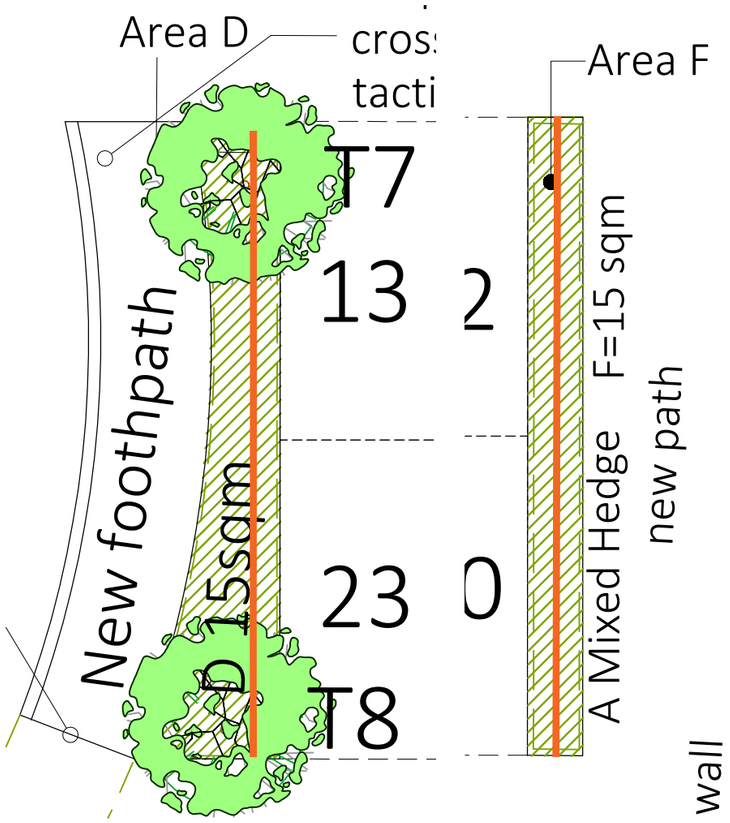

Area D and Tree T7 and T8 1:100

Area F 1:100

Planting schedule hedging:

Area A, D and F

Hawethorn, hazel, beech, copper beech, dog rose, holly, black thorn on bark mulch.

Planting schedule Trees:

Trees T11 -T15

Alternating rowan and mountain ash

Trees T1 -T10

Alternating copperbeech and silver birch

Planting schedule:

Area B, C and H and all separation beds in parking areas (B1 to B4) .

Euonymus, assorted lebes, cotoneaster, pyracantha, hollys, cotinus, skimia, berbarus, pieris forest flame, Gold Spiraea.

Plants will be in 1.5-3 litre pots planted in groups of 3 and 5 at 5 plants per sqm.

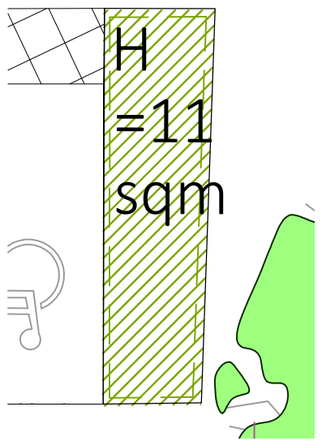

Area H 1:100

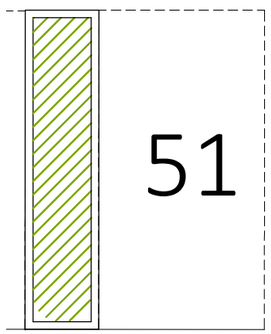

Typical separation bay 1:100

Hedging

New Landscaping areas

Also refer to drawings:

2413-PL203 - A Proposed Landscaping Plan
2413-PL203(1) - A Proposed Landscaping Layout 1

© COPYRIGHT MANNING ELLIOTT PARTNERSHIP 2025.

THIS DRAWING IS THE PROPERTY OF MANNING ELLIOTT PARTNERSHIP. IT MUST NOT BE COPIED OR REPRODUCED OR DIVULGED TO ANYONE WITHOUT PERMISSION.

DO NOT SCALE OFF THIS DRAWING. ANY DISCREPANCIES TO BE REPORTED TO MANNING ELLIOTT PARTNERSHIP.

REVISIONS:

Revision A	AZ	20/06/2025

UPDATED REFERENCE DRAWINGS DUE TO THEIR BEING REVISED.

MANNINGELLIOTT PARTNERSHIP

Chartered Architects & Designers

Langlands
Pallet Hill, Penrith
Cumbria CA11 0BY

t: 01768 868 800
e: post@manning-elliott.co.uk
w: manning-elliott.co.uk

project title:
The Flaxworks, Mill Building 1
Cleator Mills
Cleator
REACT Engineering / GenR8 North

drawing title:
Proposed Landscaping Layout (2)

issue stage:
PLANNING

date:	drawn:	scale @ A3:
20/06/2025	AZ	1:100/200

drawing number:	revision:
2413-PL203 (2)	A