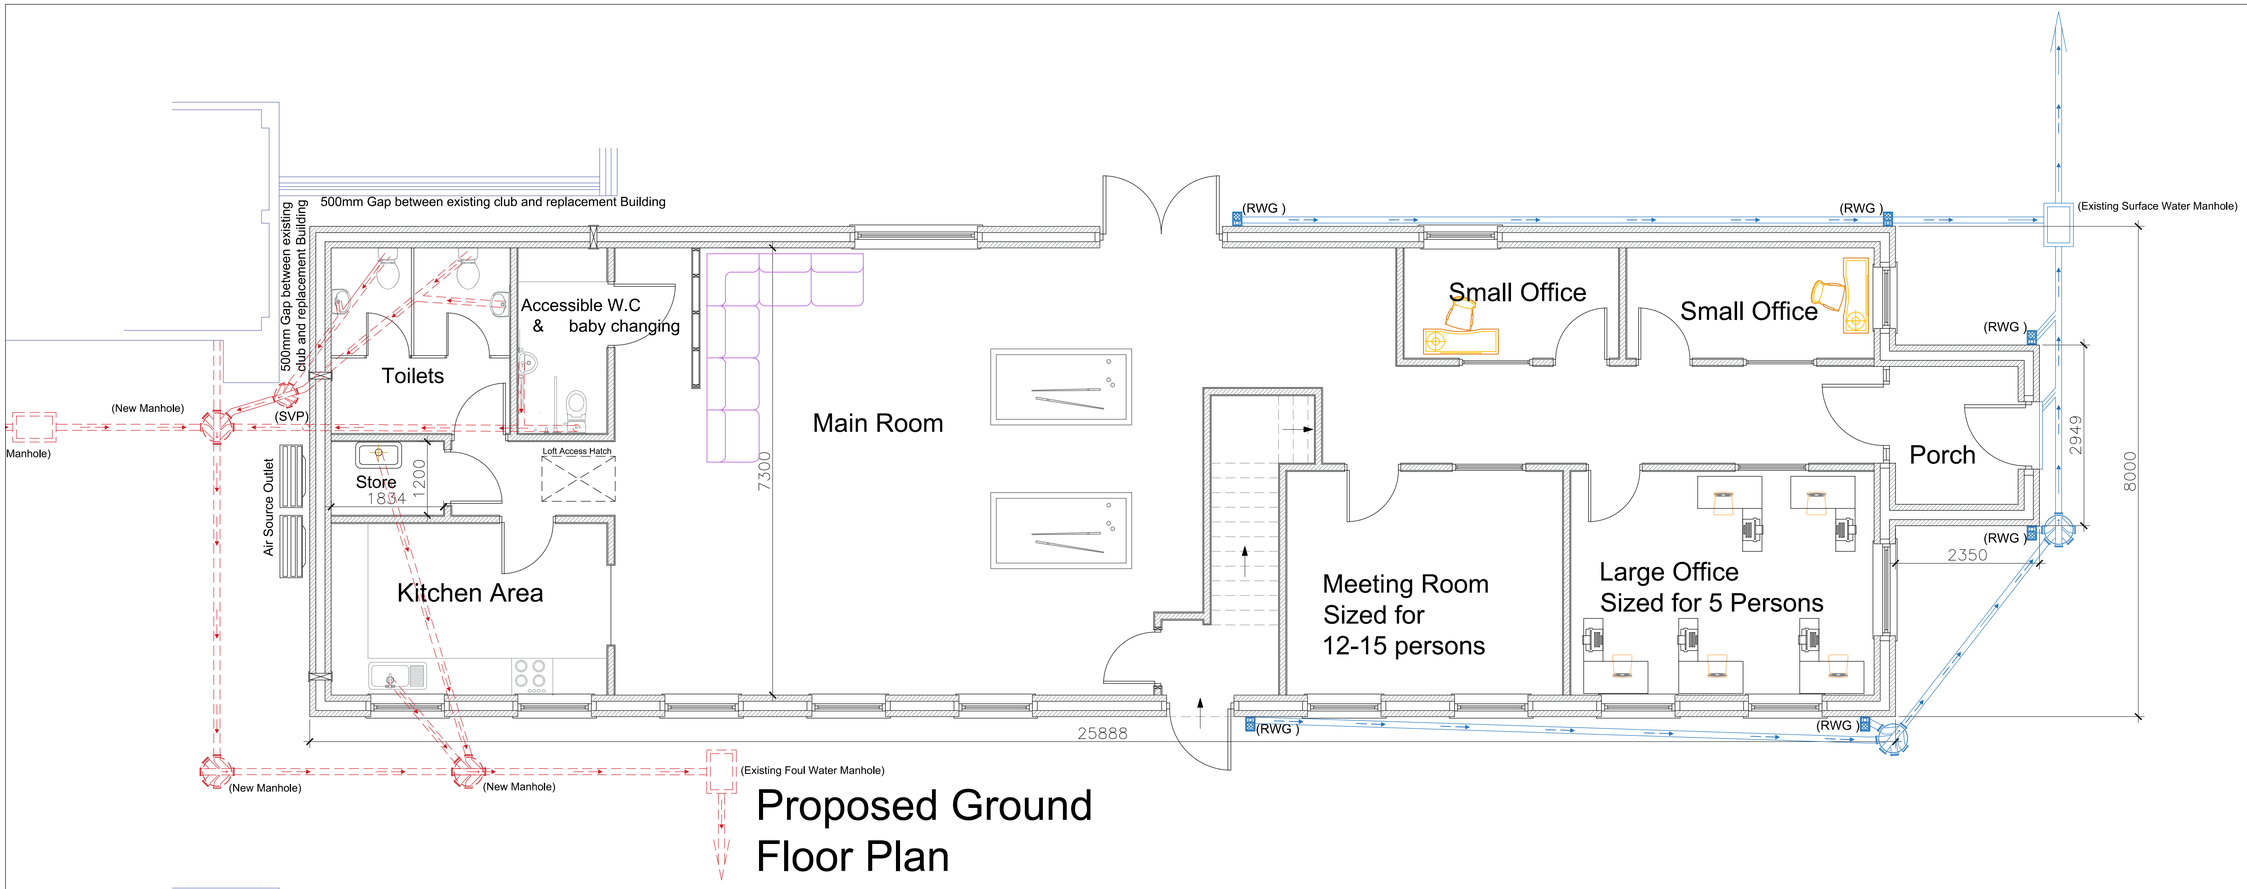

Proposed Ground Floor Plan

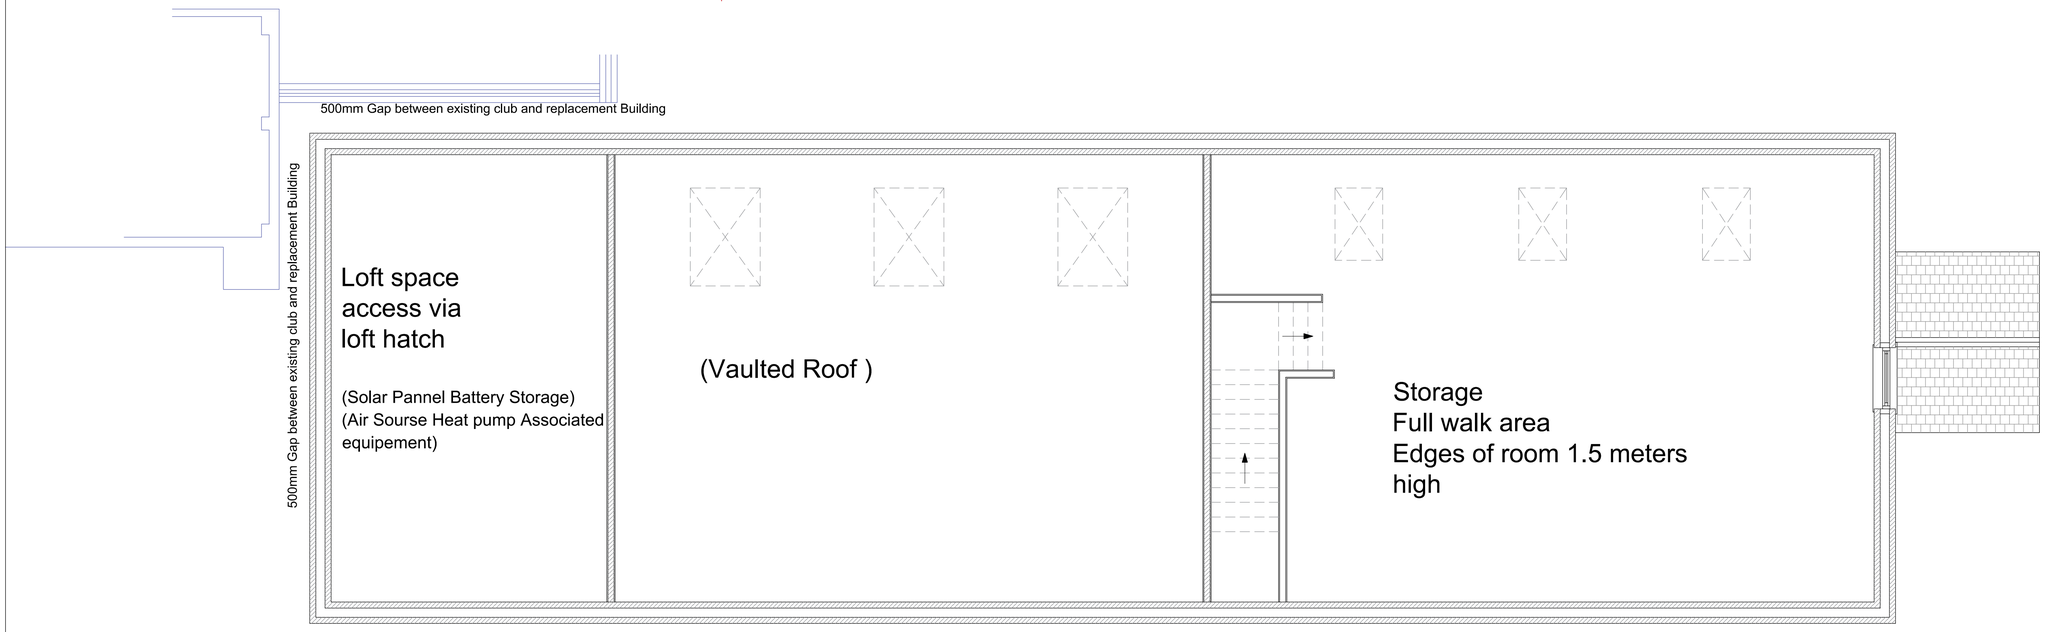

Proposed First Floor Plan

The drawing is the property of JTS Architectural services,and is not to be copied, used or shown to any third party without written consent.

JTS Architectural Services Ltd

Address	Shackles Off Youth & Community Project
Title	Proposed Plans- DWG02
Project	Demolition of existing structure & Replacement Building Planning Application Drawing
Scale	1/50