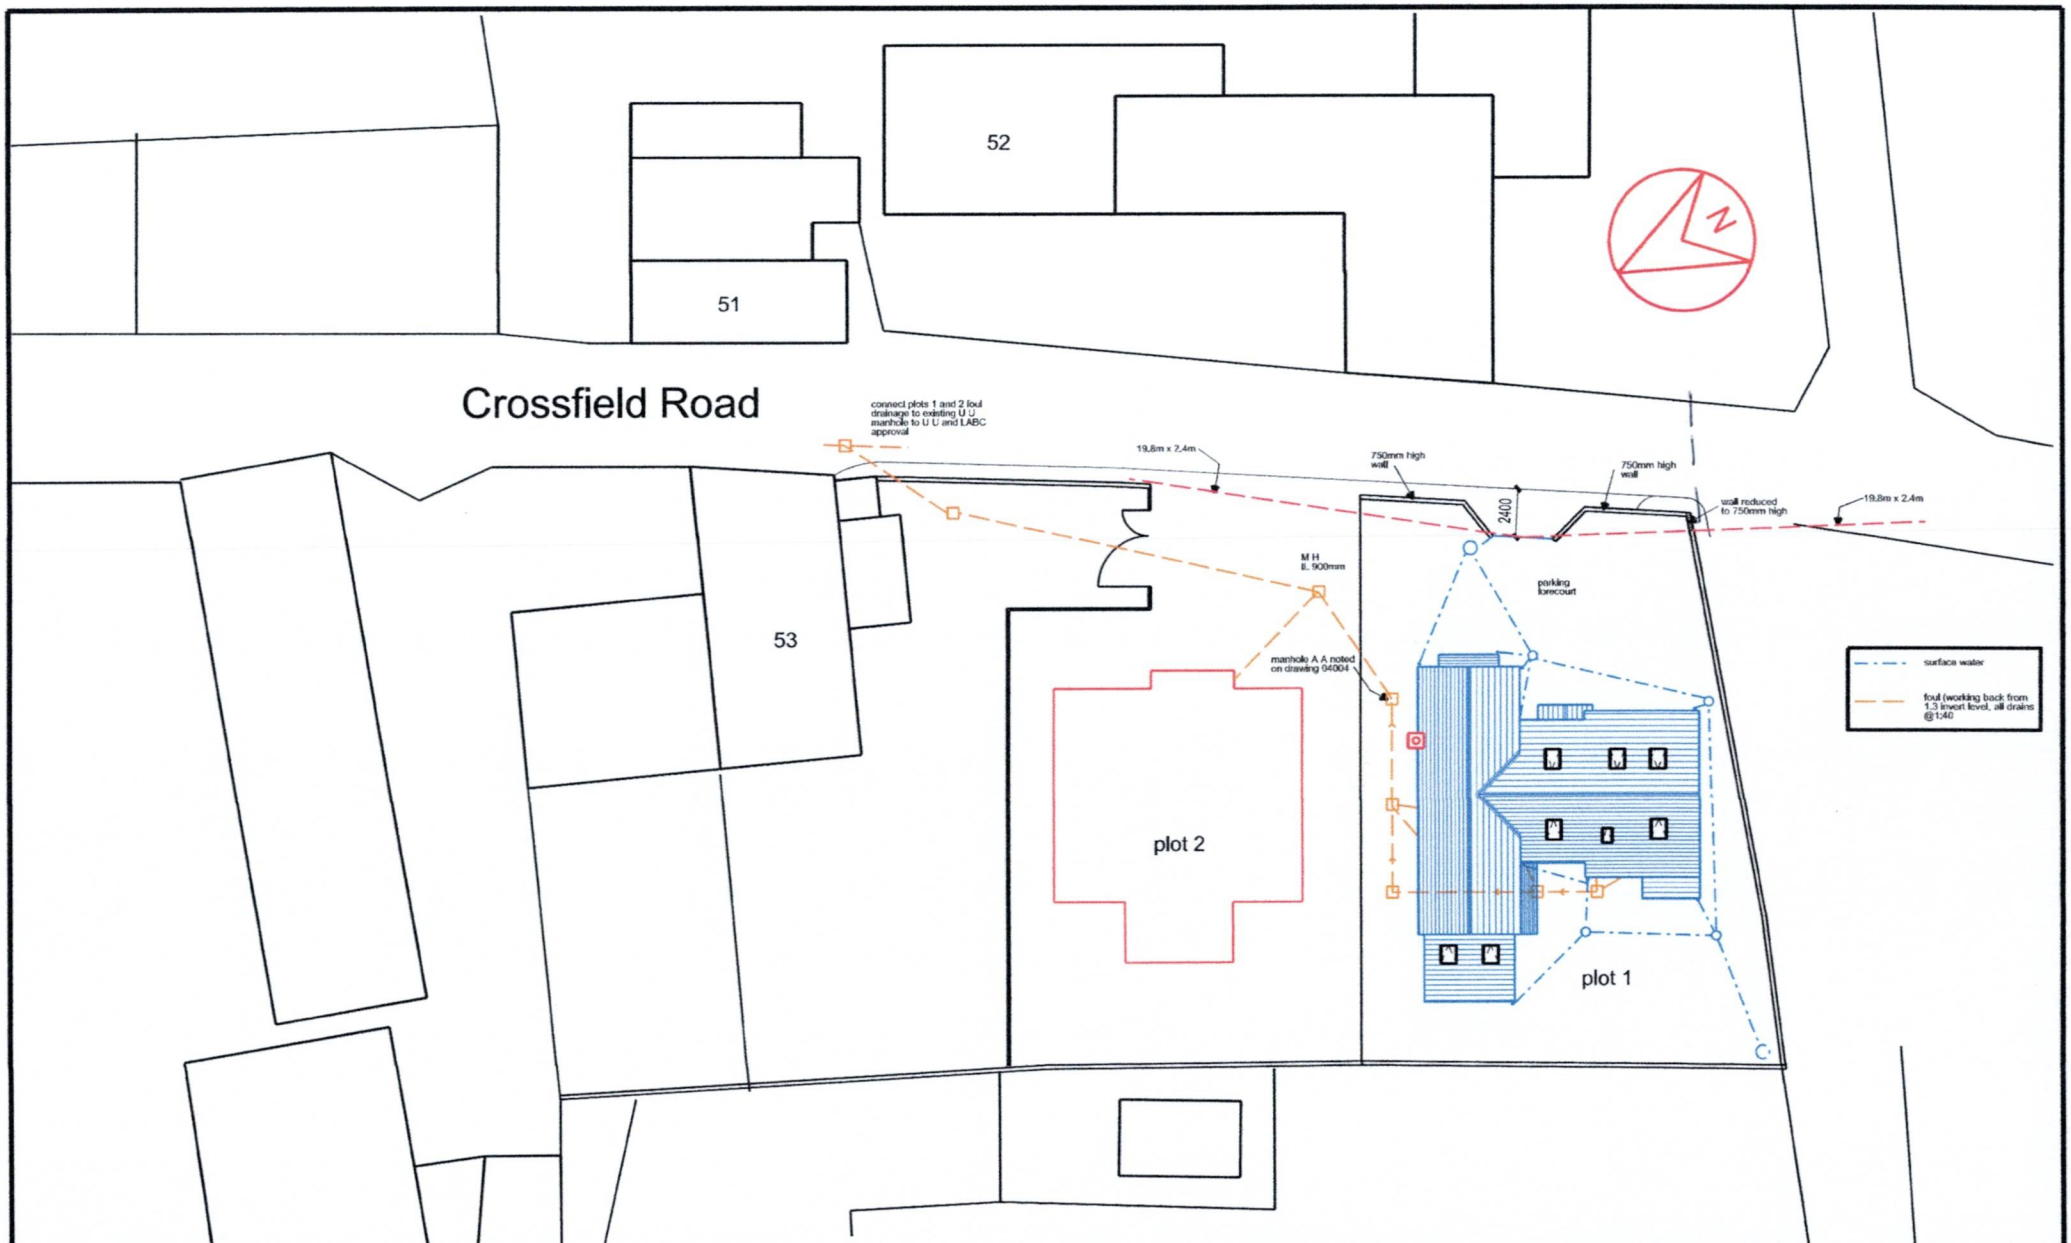

This scheme is subject to town planning and all other necessary consents.

Dimensions, area and levels where given are only approximate and subject to site survey. All dimensions are to be checked on site. Any discrepancies or variations are to be reported to the client before work commences. Figured dimensions only are to be taken from this drawing.

This drawing is to be read in conjunction with all relevant consultants and/or specialists drawings/documents and any discrepancies or variations are to be notified to the client before the affected work commences.

Rev 01 may 2017 First issue
Rev 02 jun 2017 Drainage added

Rev 04 nov 2019 Drainage amended and Plot 2 added
Rev 05 dec 2019 Roof plan amended
Rev 06 jul 2020 Access to site moved to central position

Client: Miss L McCourt

Job Title: Detached dwelling Plot 1, 53 Crossfield Rd Cleator Moor

Drawing Title: Proposed site plan

Scale: 1:250 @ A3

Date: may 2017

Drawn:

Job No: 156

Drwg No: 04003

Rev: 06

Richard J Lindsay

email: richard46@aim.com
Mob : 07921 949618