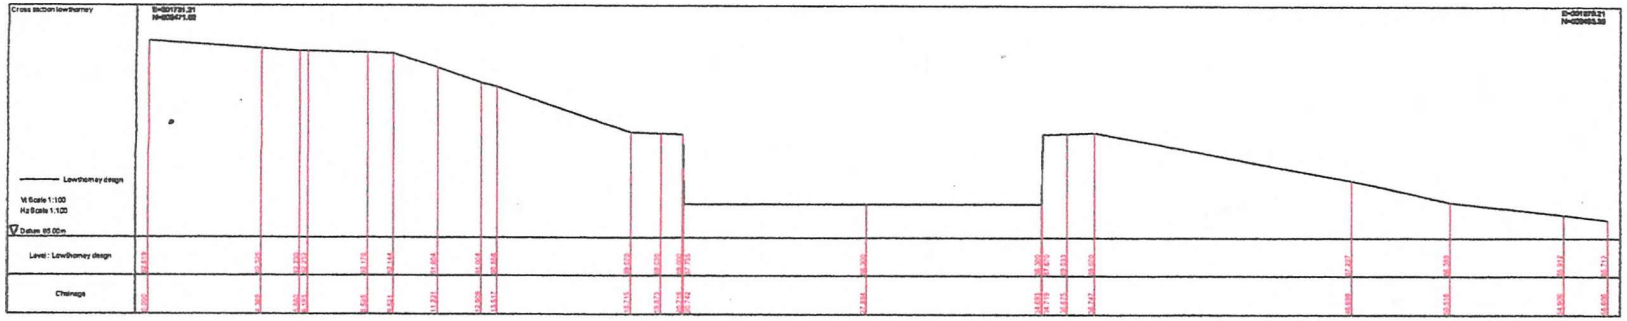

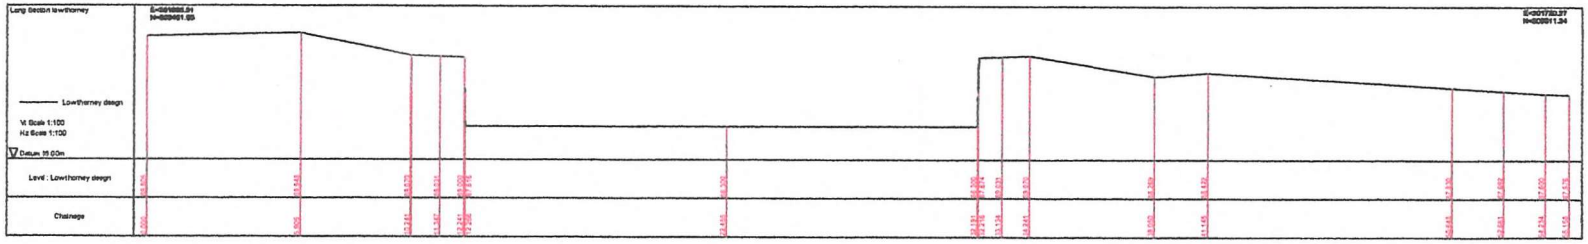

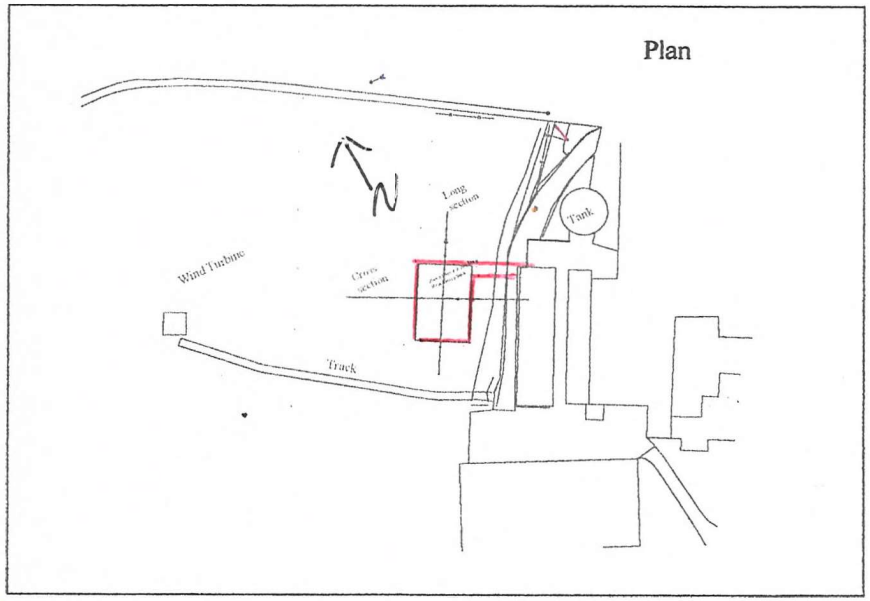

MGL Surveying & Engineering Ltd	Low thorney fm Egremont
TITLE: Proposed slurry lagoon sections	
CLIENT: Mr sherwen	DRAWING NO:
DRAWN BY: A.B.	Datums to OSGB36(15)
DATE: March 2021	SCALE: As shown