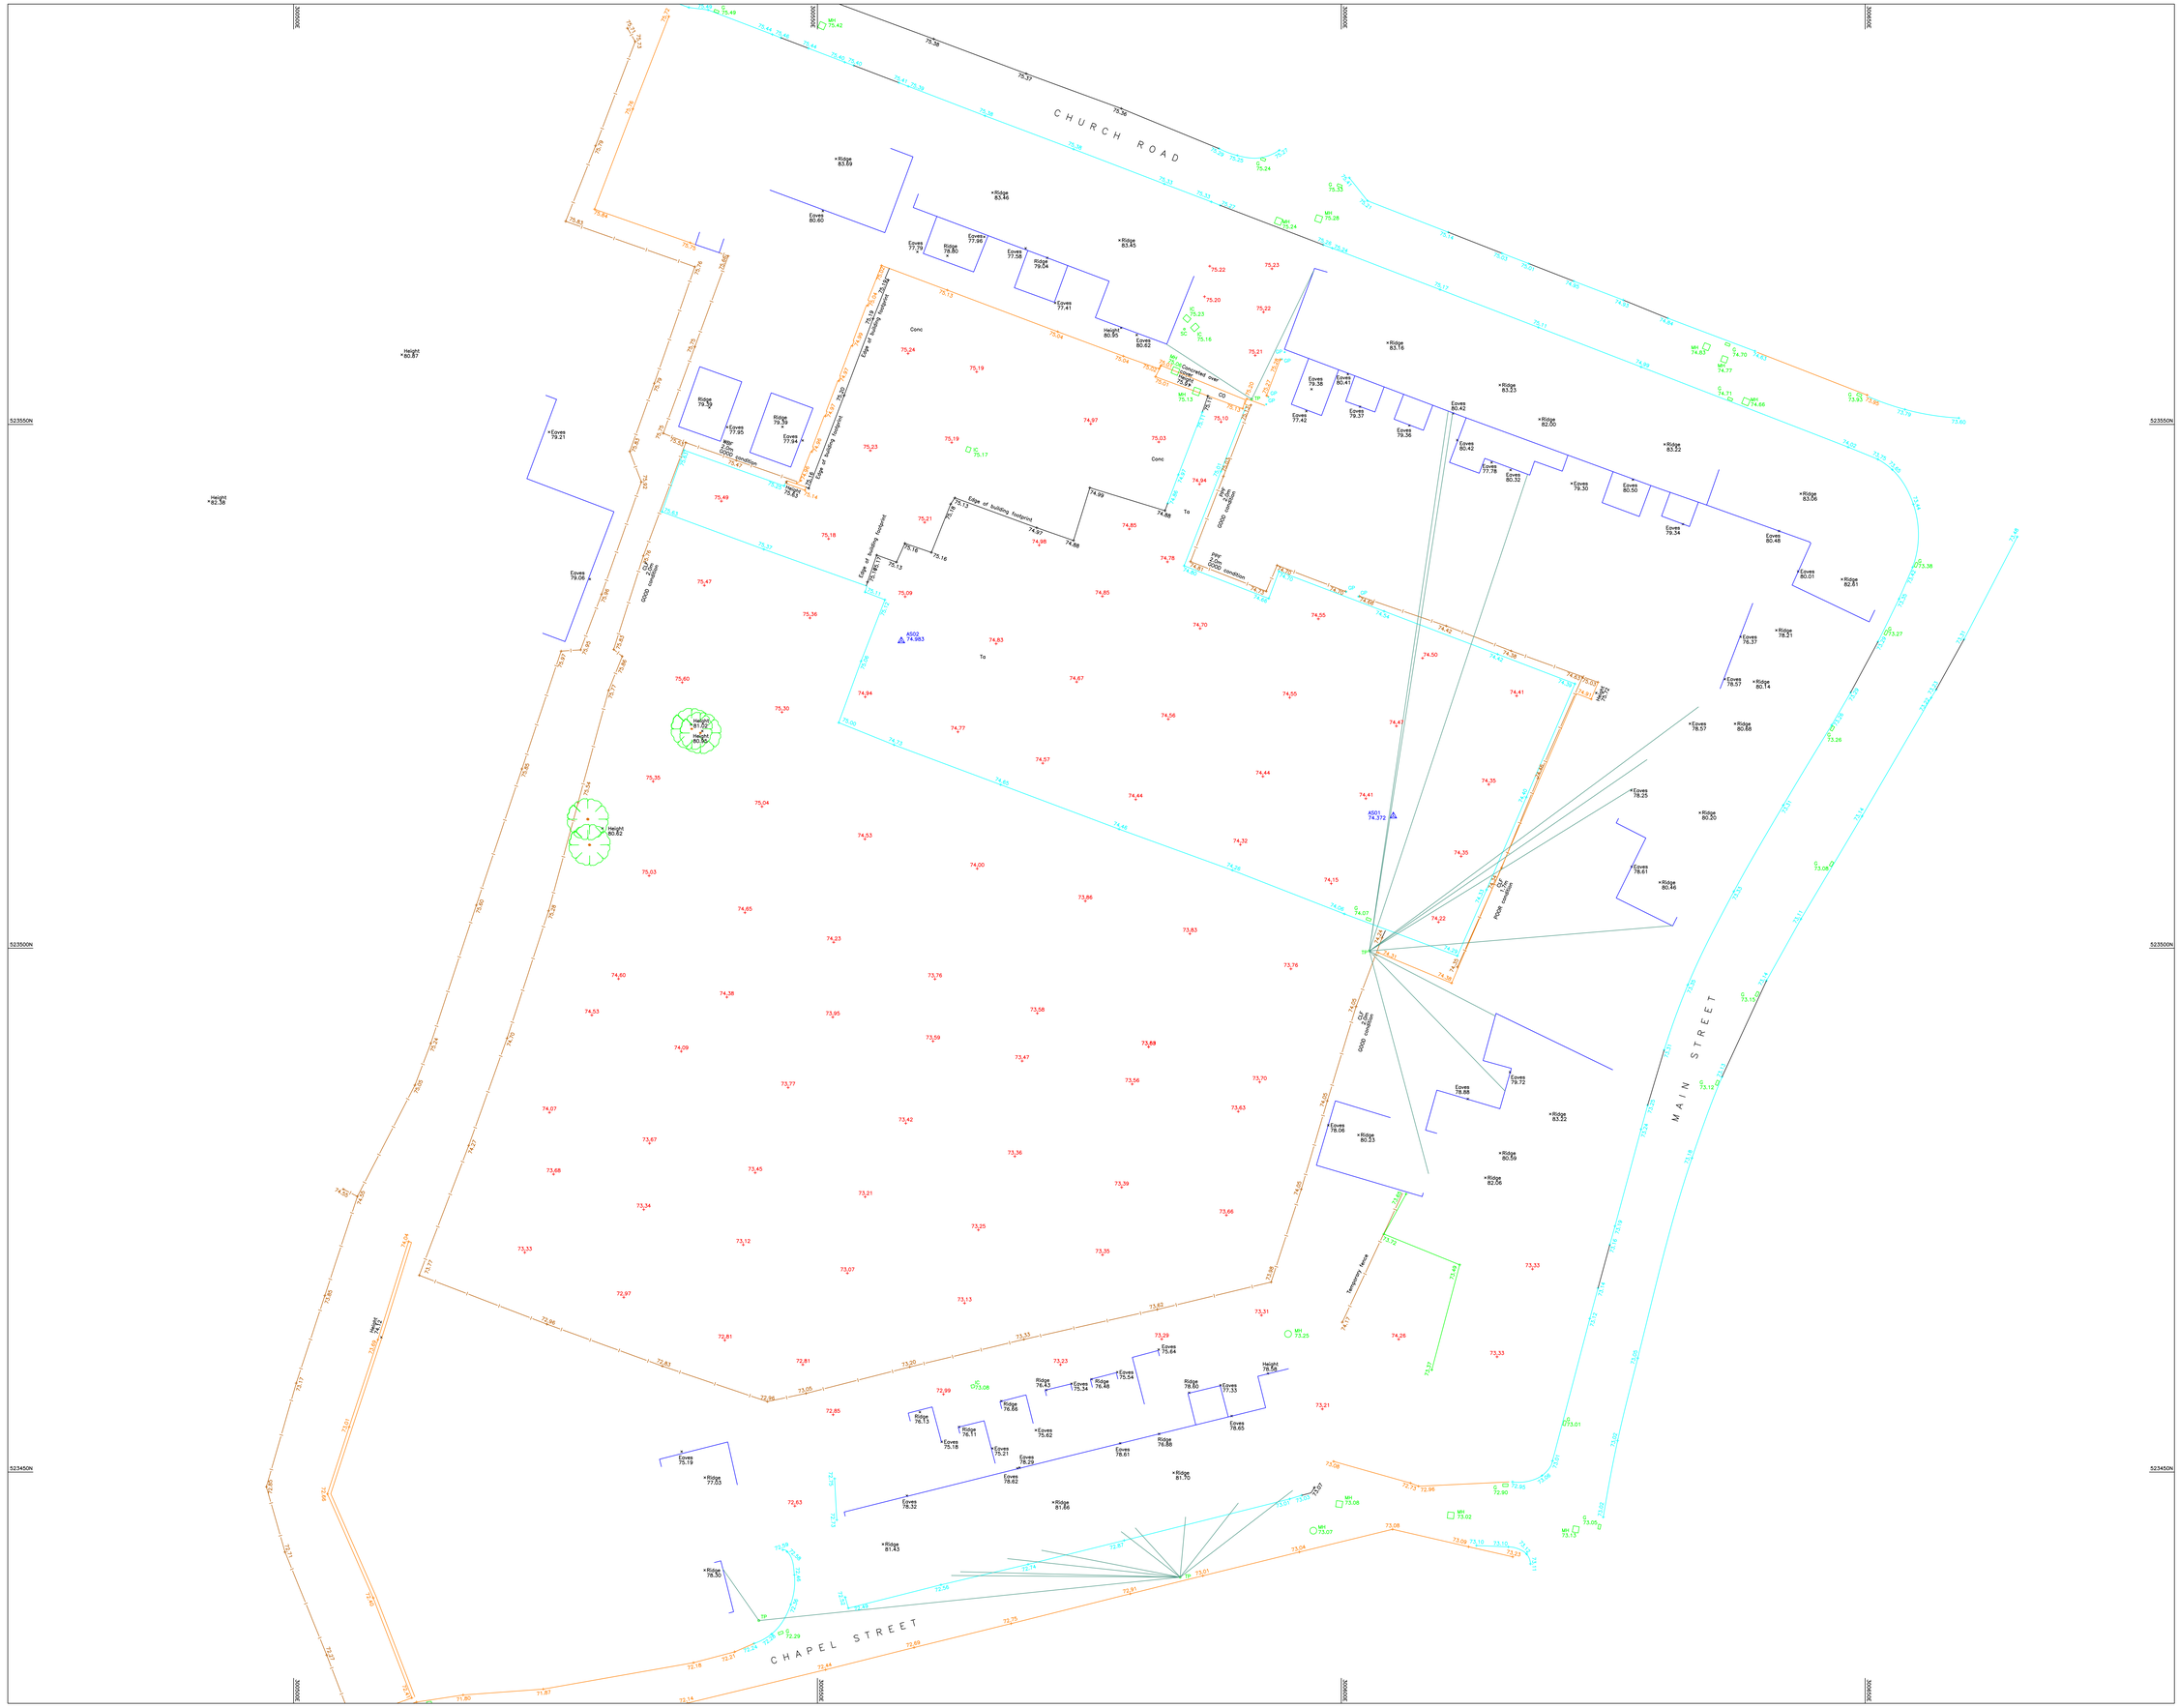


## ABBREVIATIONS

| | | | | | |
|---|---|---|---|---|---|
| AB | Automatic Barrier | Ht | Height | SkBR | Stake Blue/Red |
| AC | Air Conditioning | IB | Illuminated Bollard | SkBY | Stake Blue/Yellow |
| Apx | Approximate | IC | Inspection Cover | SkBWY | Stake Blue/White/Yellow |
| B | Bollard | IL | Invert Level | SkG | Stake Green |
| BB | Belisha Beacon | Int | Intercom | SkO | Stake Orange |
| BC | Bollard | IF | Iron Rail Fence | SkR | Stake Red |
| BL | Bat / Beam Level | KO | Kerb Outlet | SkRW | Stake Red/White/Yellow |
| BP | Block Paving | KT | Kerb Top | SkRY | Stake Red/Yellow |
| BRW | Brick Retaining Wall | L | Light | SkW | Stake White |
| BS | Bus Stop/Shelter | LH | Lamp Hole | SkWY | Stake White/Yellow |
| BT | Bus Timetable | LP | Lamp Post | SL | Soffit Level |
| BW | Brick Wall | m | Metres | SL | Soffit Level |
| BWF | Barb Wire Fence | MC | Motorway Comms | Sn | Sign |
| C | Cable | Mk | Marker | SP | Telephone/Telegraphy telephone |
| CB | Call Box | Mk | Marker | Sp | Stump |
| CBo | Crash Barrier | MG | Multiple Girth tree | SPF | Steel Palisade Fence |
| CBF | Close Board Fence | MP | Marker Post | SPS | Stone Paving Slabs |
| CCTV | Closed Circuit TV | MRF | Metal Railing Fence | SRF | Steel Railing Fence |
| CH | Chimney/Brick Chimney | MW | Mortared Wall | SRW | Stone Retaining Wall |
| CF | Corrugated Iron Fence | NP | Name Plate | St | Stay |
| CLF | Chain Link Fence | OHL | Overhead Line | SV | Stop Valve |
| CMH | Concrete Manhole | OHP | Overhead Pylons | TR | Turnpike Roller |
| CPM | Concrete Portal Fence | OHT | Overhead Telecoms | TS | Tarmac surface |
| CPS | Concrete Paving Slabs | OP | Ornamental Planting | TL | Threshold Level |
| CTV | Cable Television | P | Post | TL | Tank |
| CW | Combined Water | PB | Post Box | TM | Ticket Machine |
| D | Drainage | PC | Post & Chain Fence | TPS | Tactile Paving Slabs |
| DK | Dropped Kerb | PV | Pipe | TPS | Tactile Paving Slabs |
| Dp | Downpipe | PM | Parking Meter | TS | Traffic Signal |
| DPF | Diamond Rail Fence | PPF | Post & Panel Fence | TSC | Traffic Signal Cover |
| E | Eaves Level | PRF | Post & Rail Fence | UB | Utility Box |
| EB | Electricity Box | PRF | Pedestrian Guard Rail Fence | UG | Underground |
| EL | Electricity cover | RE | Rodding Eye | UTL | Unable To Lift |
| EP | Electricity Pole | RL | Ridge Level | VC | Vitrified Clay |
| FH | Fire Hydrant | RW | Retaining Wall | W | Water Level |
| FH | Fire Hydrant | RS | Road Sign | WB | Wooden Board Fence |
| FL | Floor Level | RSI | Road Sign Illuminated | WL | Water Level |
| FP | Flag Pole | RS | Ridge Level | WM | Water Meter |
| FW | Foul Water | RS | Road Sign | WMF | Welded Mesh Fence |
| G | Gas Valve | RSG | Rail Guard Rail | WPF | Wooden Panel Fence |
| Gr | Gravel surface | SC | Stop Cock | Wo | Washout |
| GP | Gate Post | SH | Speed Hump | # | Diameter in mm |
| GV | Gas Valve | Sk | Stake | ⇔ | Direction of flow |
| HR | Hand Rail | SkB | Stake Blue | | |

## NOTES

PLAN GRID IS LOCAL, BASED UPON O.S. NATIONAL GRID SITE CENTRED ON SURVEY STATION AS02. SCALE FACTOR=1.

ALL LEVELS RELATE TO ORDNANCE DATUM, (OSGM15) ESTABLISHED USING THE O.S. NATIONAL ACTIVE GPS NETWORK

## SURVEY STATIONS

| Name | Easting | Northing | Height |
|---|---|---|---|
| AS01 | 300604.961 | 523512.613 | 74.372 |
| AS02 | 300558.010 | 523529.329 | 74.983 |

| Issue | Details | By | Chk'd | Date |
|---|---|---|---|---|
| 00 | Original Issue | BJ | SA | 17/01/18 |

## SHEET LAYOUT




Scale 1:200

0.0 2.0 4.0 6.0 8.0 10.0 12.0 14.0 16.0 18.0
metres

| SURVEYED BY | DRAWN BY | SCALE |
|---|---|---|
| AS/CD | BJ | 1:500 |
| DATE OF ISSUE | JANUARY 2018 | @ A0 |

TITLE
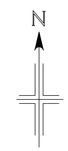
# LAND OFF CHURCH ROAD DISTINGTON, WORKINGTON CA14 5TN

TOPOGRAPHICAL SURVEY 3D

| DRAWING No. | ISSUE |
|---|---|
| PS-1668-TS-3D | 00 |
| SHEET 1 OF 1 | |


PARAGON SURVEYS
*Chartered Surveyors*
***GEOMATICS:*** Land & Engineering Surveyors
8 Carr House Lane
Wrightington
Wigan
Greater Manchester
WN6 9SH
T: (01257) 453200
E: post@ParagonSurveys.co.uk
Northern Office: Gosforth Lodge, Gosforth, Seascale, Cumbria. CA20 1AS