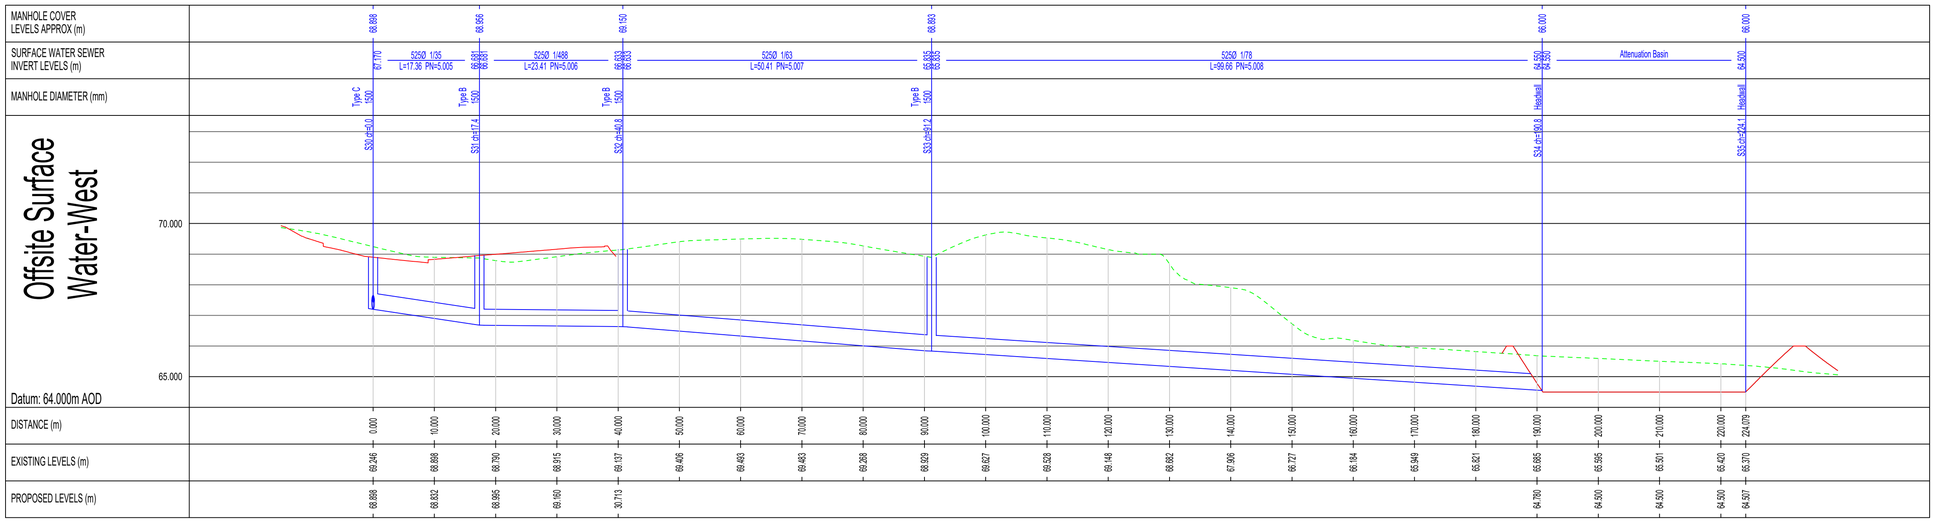

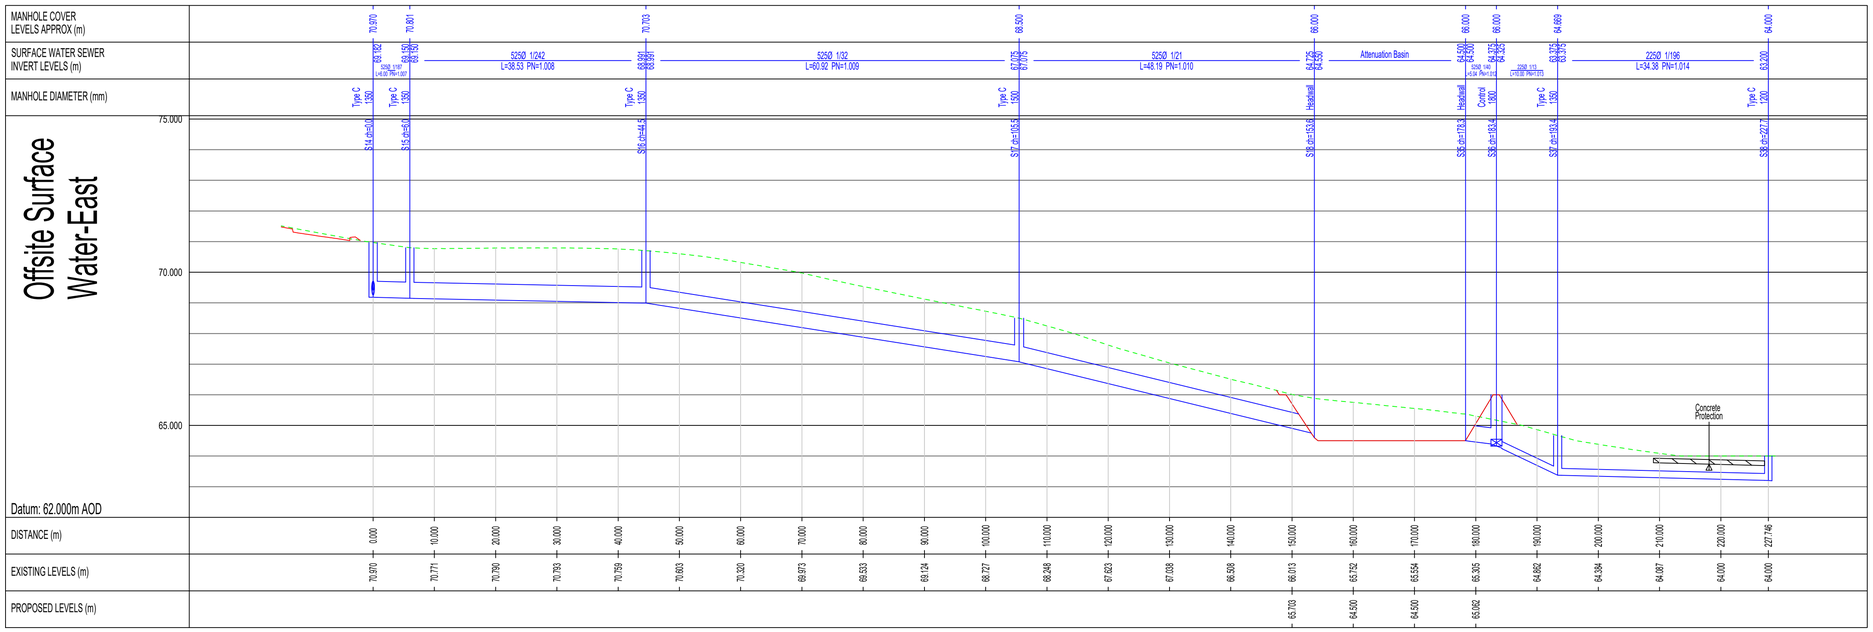

NOTE

THIS PRINT AND ANY DESIGN THEREON IS THE PROPERTY OF BECKWITH & HANLON CONSULTING ENGINEERS LIMITED AND IS TO BE RETURNED ON REQUEST. IT IS TO BE USED ONLY FOR THE PURPOSE FOR WHICH IT WAS EXPRESSLY LOANED AND IS NOT TO BE COPIED IN ANY MANNER, NOR IS INFORMATION TAKEN THEREFROM TO BE TRANSMITTED OR PASSED TO OTHERS.

DO NOT SCALE OFF THIS DRAWING.

DO NOT TAKE DIGITAL DIMENSIONS OFF THIS DRAWING.

NOTES:

GENERAL

1. THIS DRAWING IS TO BE READ IN CONJUNCTION WITH BECKWITH AND HANLON 24-011-200 SERIES DRAWINGS.

REV	AMENDMENT	BY	CKD	DATE
P1	FIRST ISSUE	JH	JM	26/06/24

CLIENT

NIGEL KAY HOMES LTD.

PROJECT

DALZELL STREET
MOOR ROW

DRAWING TITLE

ROAD AND DRAINAGE
LONG SECTIONS
SHEET 5

Beckwith & Hanlon Consulting Engineers Limited
F22 Willow Court, Marquis Court,
Team Valley Trading Estate,
Gateshead, NE11 0RU
tel: 0191 273 7582

SCALE	BY	CHECKED	DATE
AS SHOWN	JH	JM	JUNE '24

DRAWING NO.
24-011-244

STATUS
PRELIMINARY

REV	P1
SIZE	A1