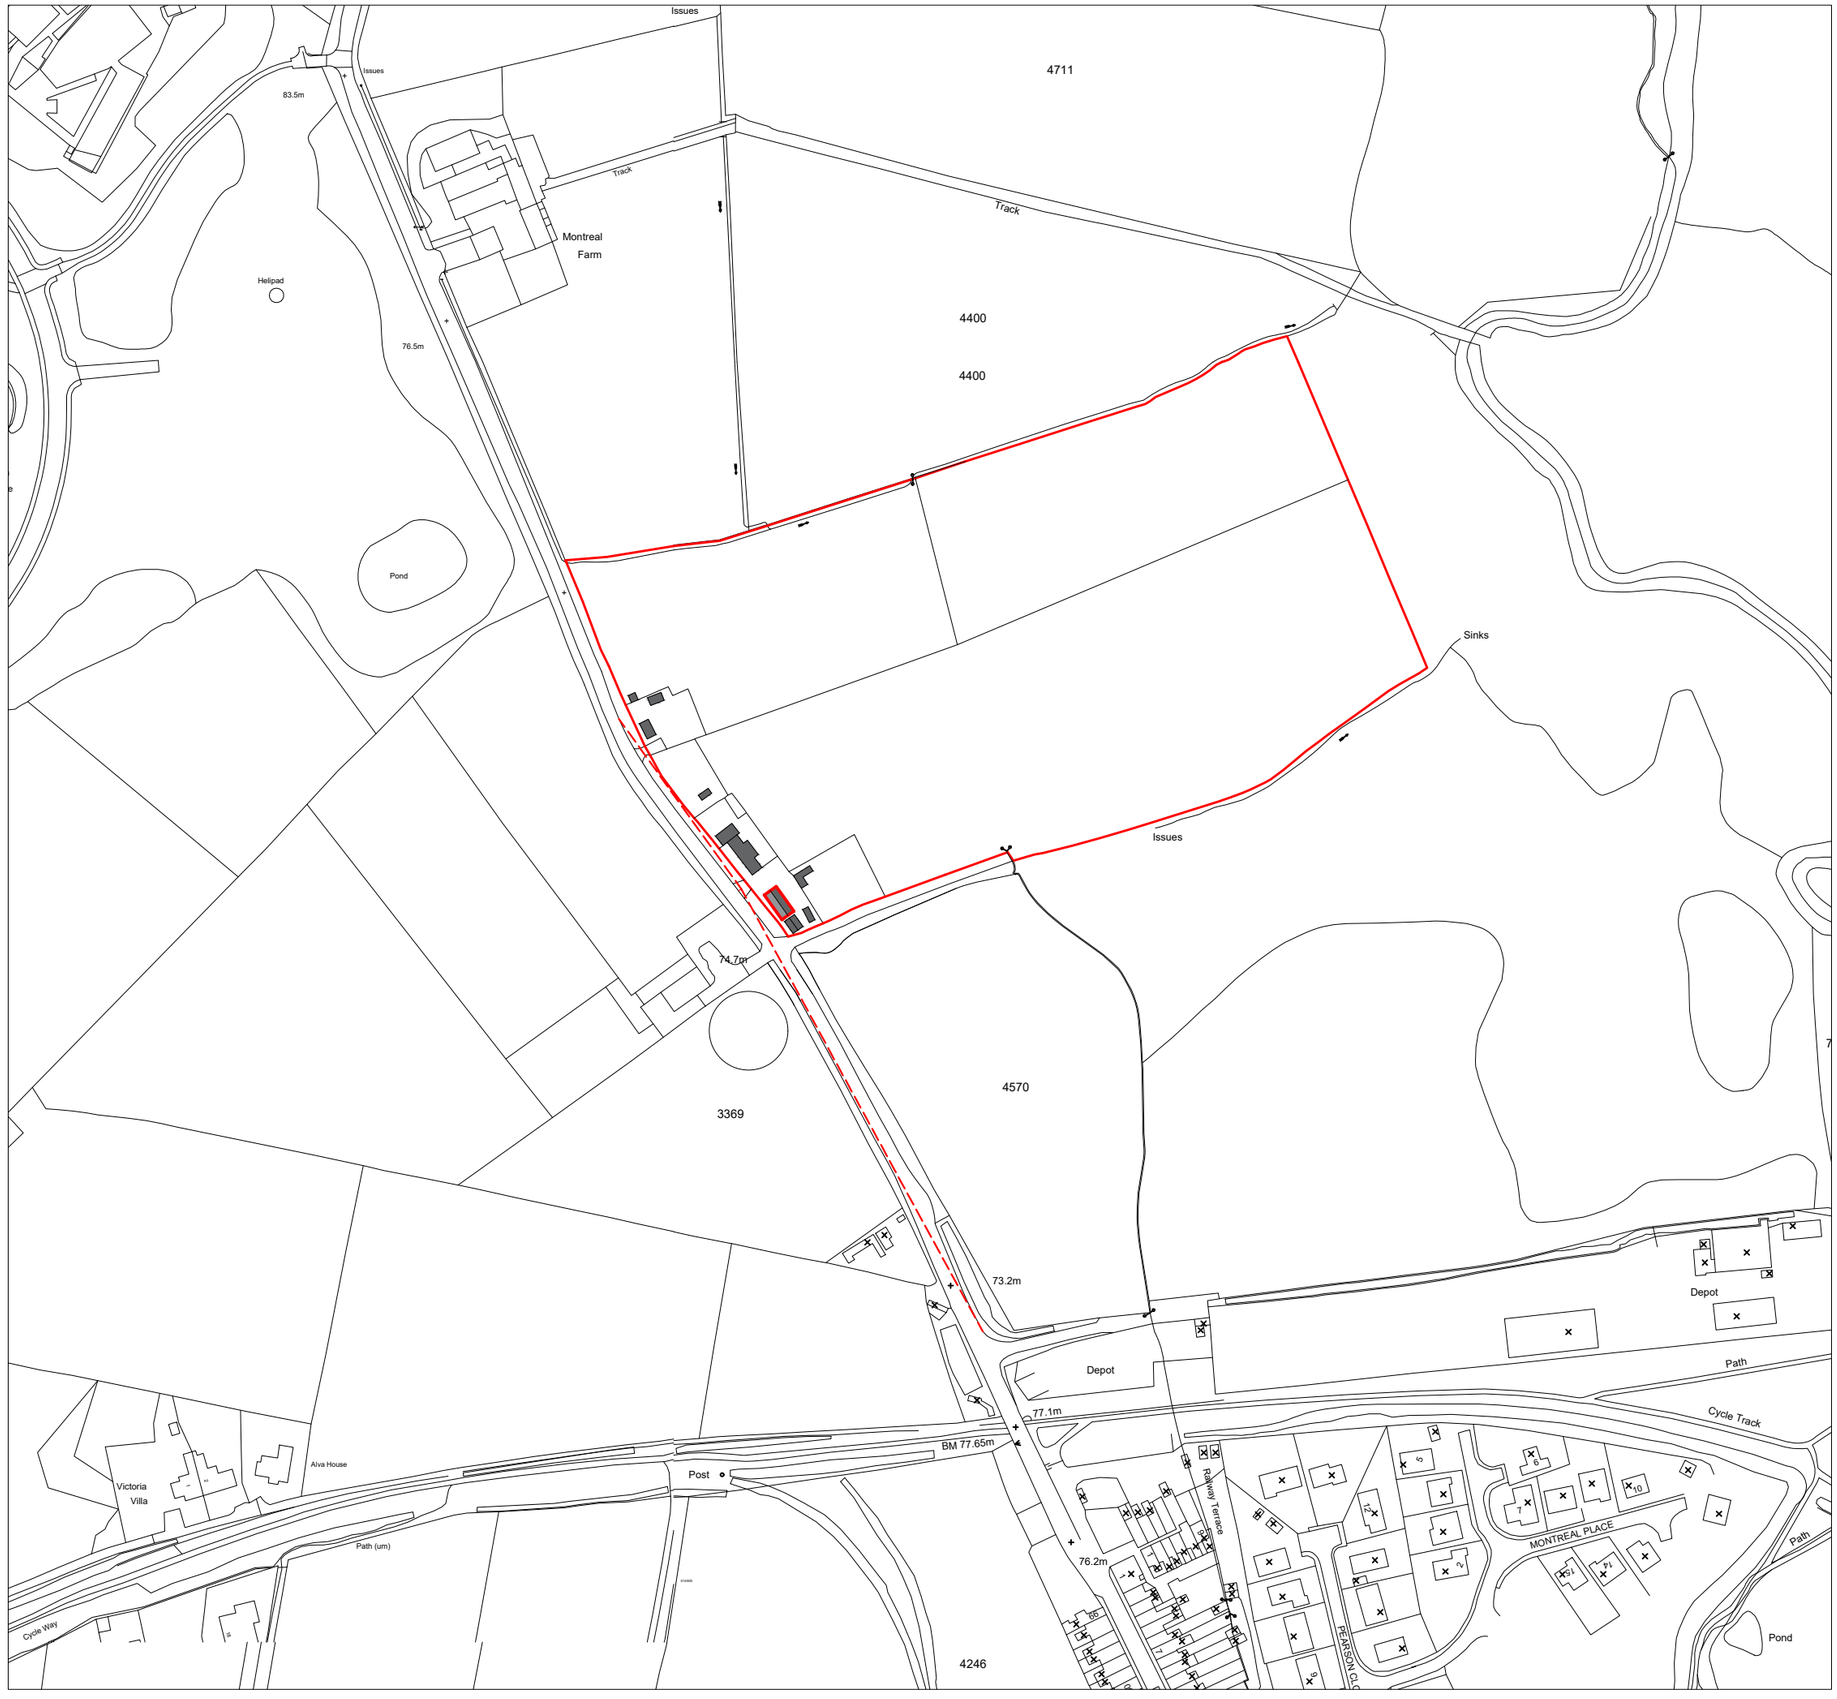

Site Plan 1/2500

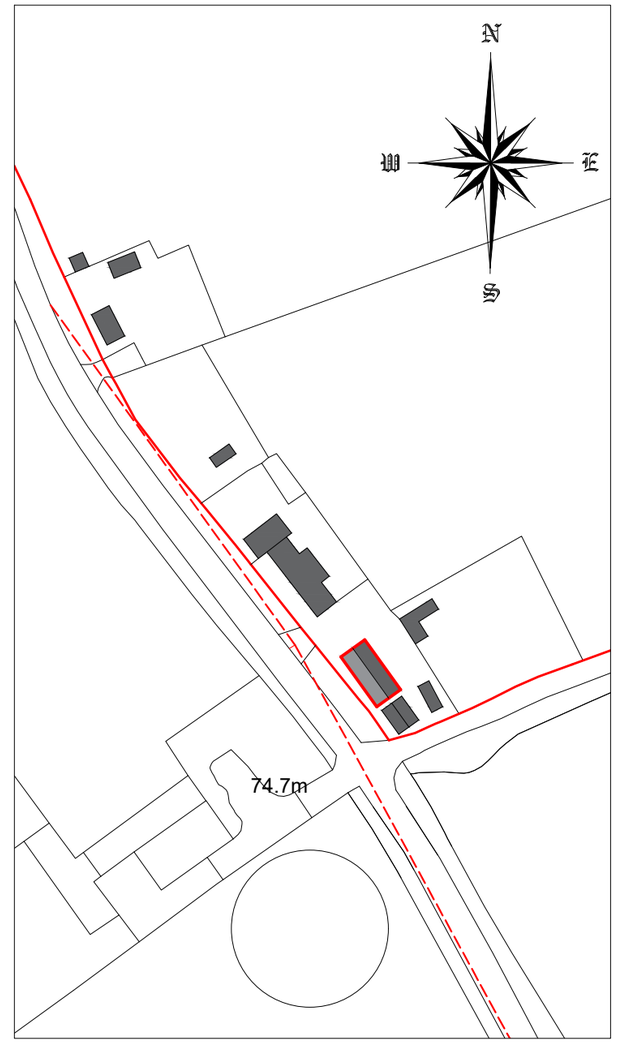

Block Plan 1/250

Viewing Splay (200m W & 100m E)

Site Boundary

Project Details	**Small Holding, Dazell Street, Moor Row, Cumbria**		
Project	**Proposed Lodge Replacement Proposed Site & Block Plan**		
Ref	**SH-WR-006**	**Rev**	**-**
Scale	**1/2500 1250**	**Date**	**10th Mar 2024**
Client	**Mr & Mrs Wendy Rigg**		**Paper Size A3**