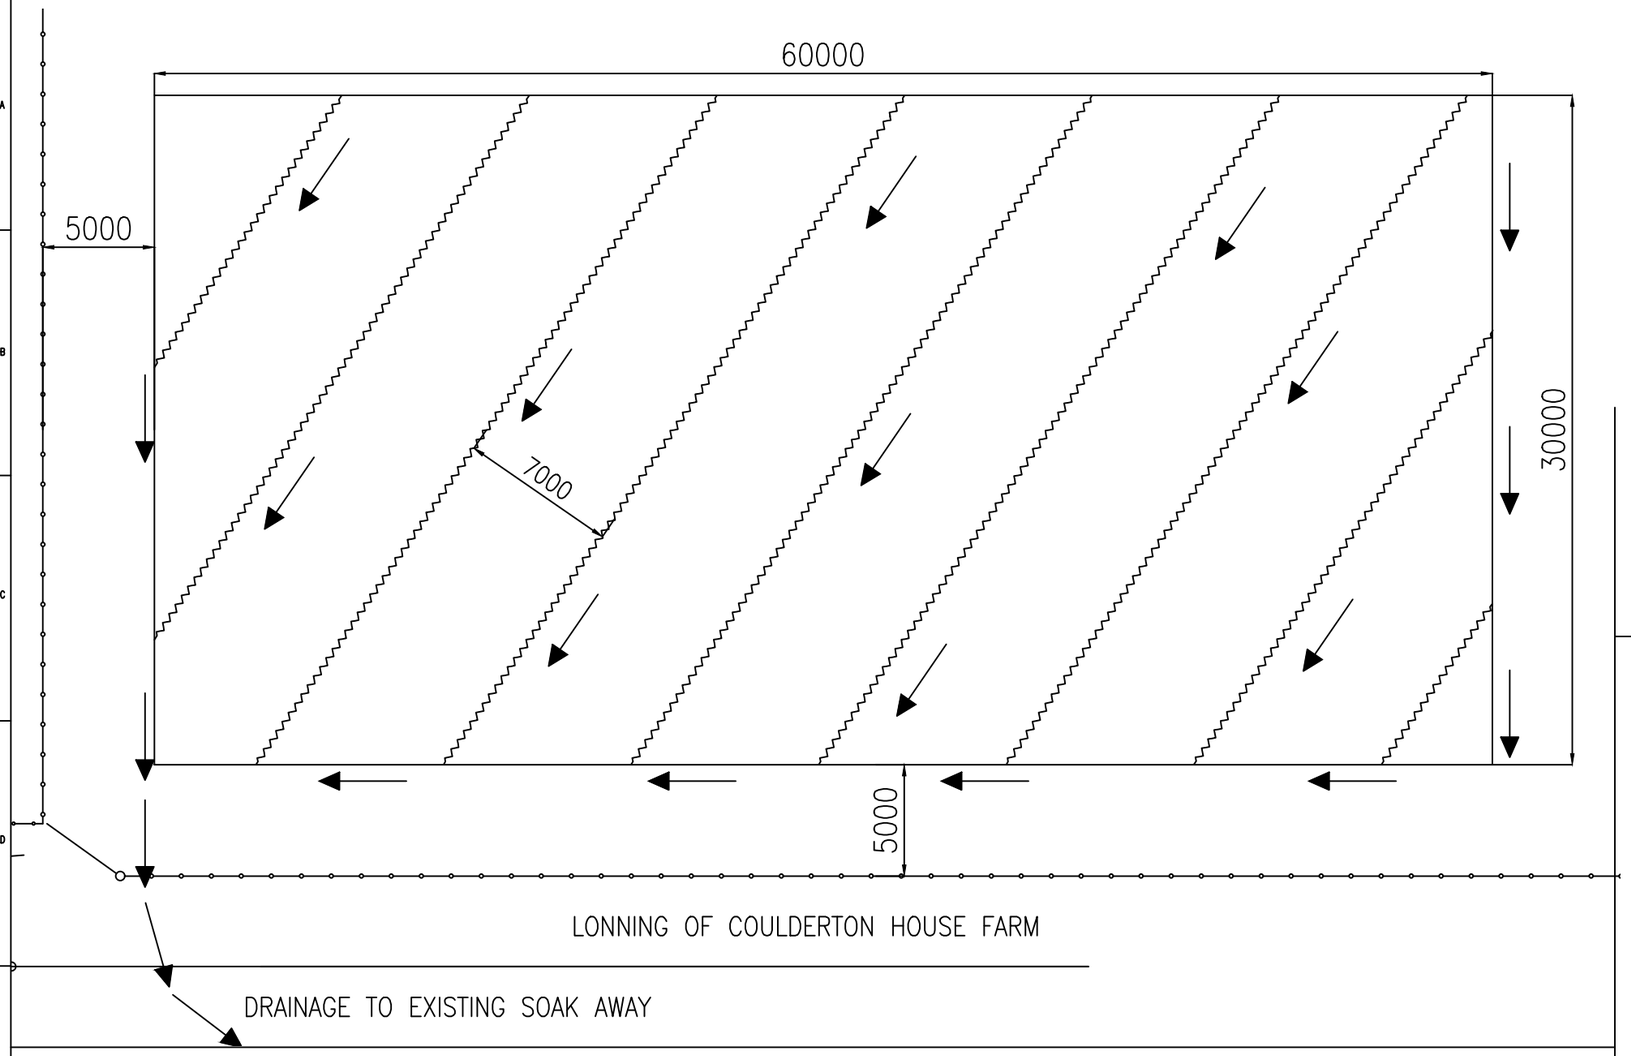

KEY

FENCELINE

GATES

DRAINAGE

NOTES

1. ALL DIMENSIONS ARE DRAWN IN MILLIMETERS.
2. MENAGE FENCING SHALL BE POST AND RAIL (SEE DETAIL BELOW).
3. THE PADDOCK HAS HEDGES ALONG 4 SIDES OF THE PERIMETER THAT SHALL BE ENHANCED BY PLANTING HAWTHORN AND BEECH.
4. MENAGE SURFACE SHALL BE SAND AND FIBRE AT 6" DEEP.
5. DRAINAGE RUNS SHALL BE AT 7000mm INTERVALS IN A DIAGONAL DIRECTION ALONG THE ENTIRE LENGTH OF THE MENAGE.

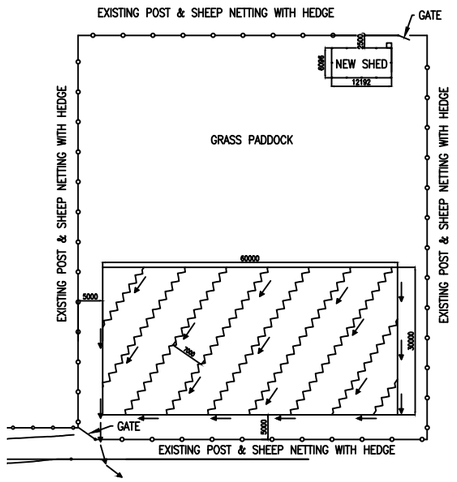

PLAN VIEW –
AREA OF PROPOSED PLANNING

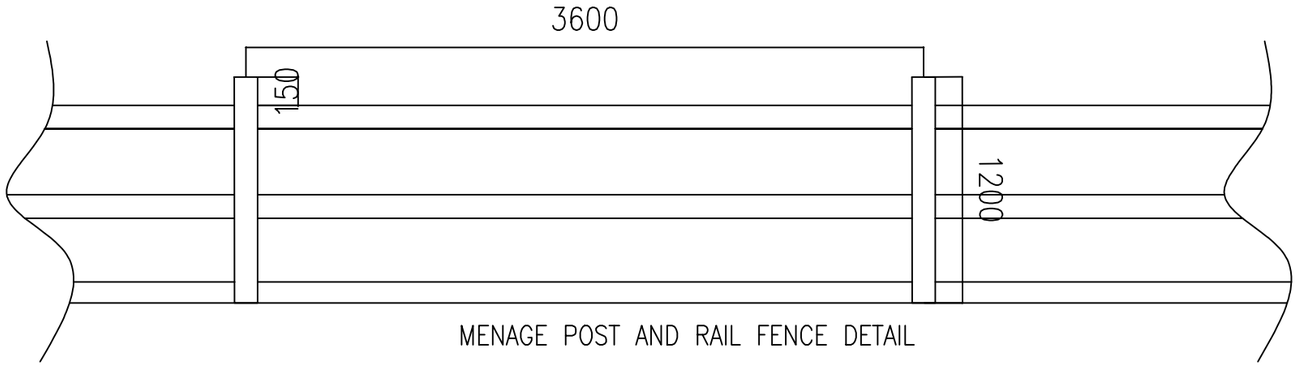

MENAGE POST AND RAIL FENCE DETAIL

TOWN END FARM
COULDERTON
PROPOSED HORSE MENAGE AND LIVESTOCK SHED
LOCATION LAYOUT

Drg. No.	LAYOUT 2	Mod. A

Mod. A	Date : 01/07/20	Mod.	Date :

71F004_P. AutoCAD. 07.16