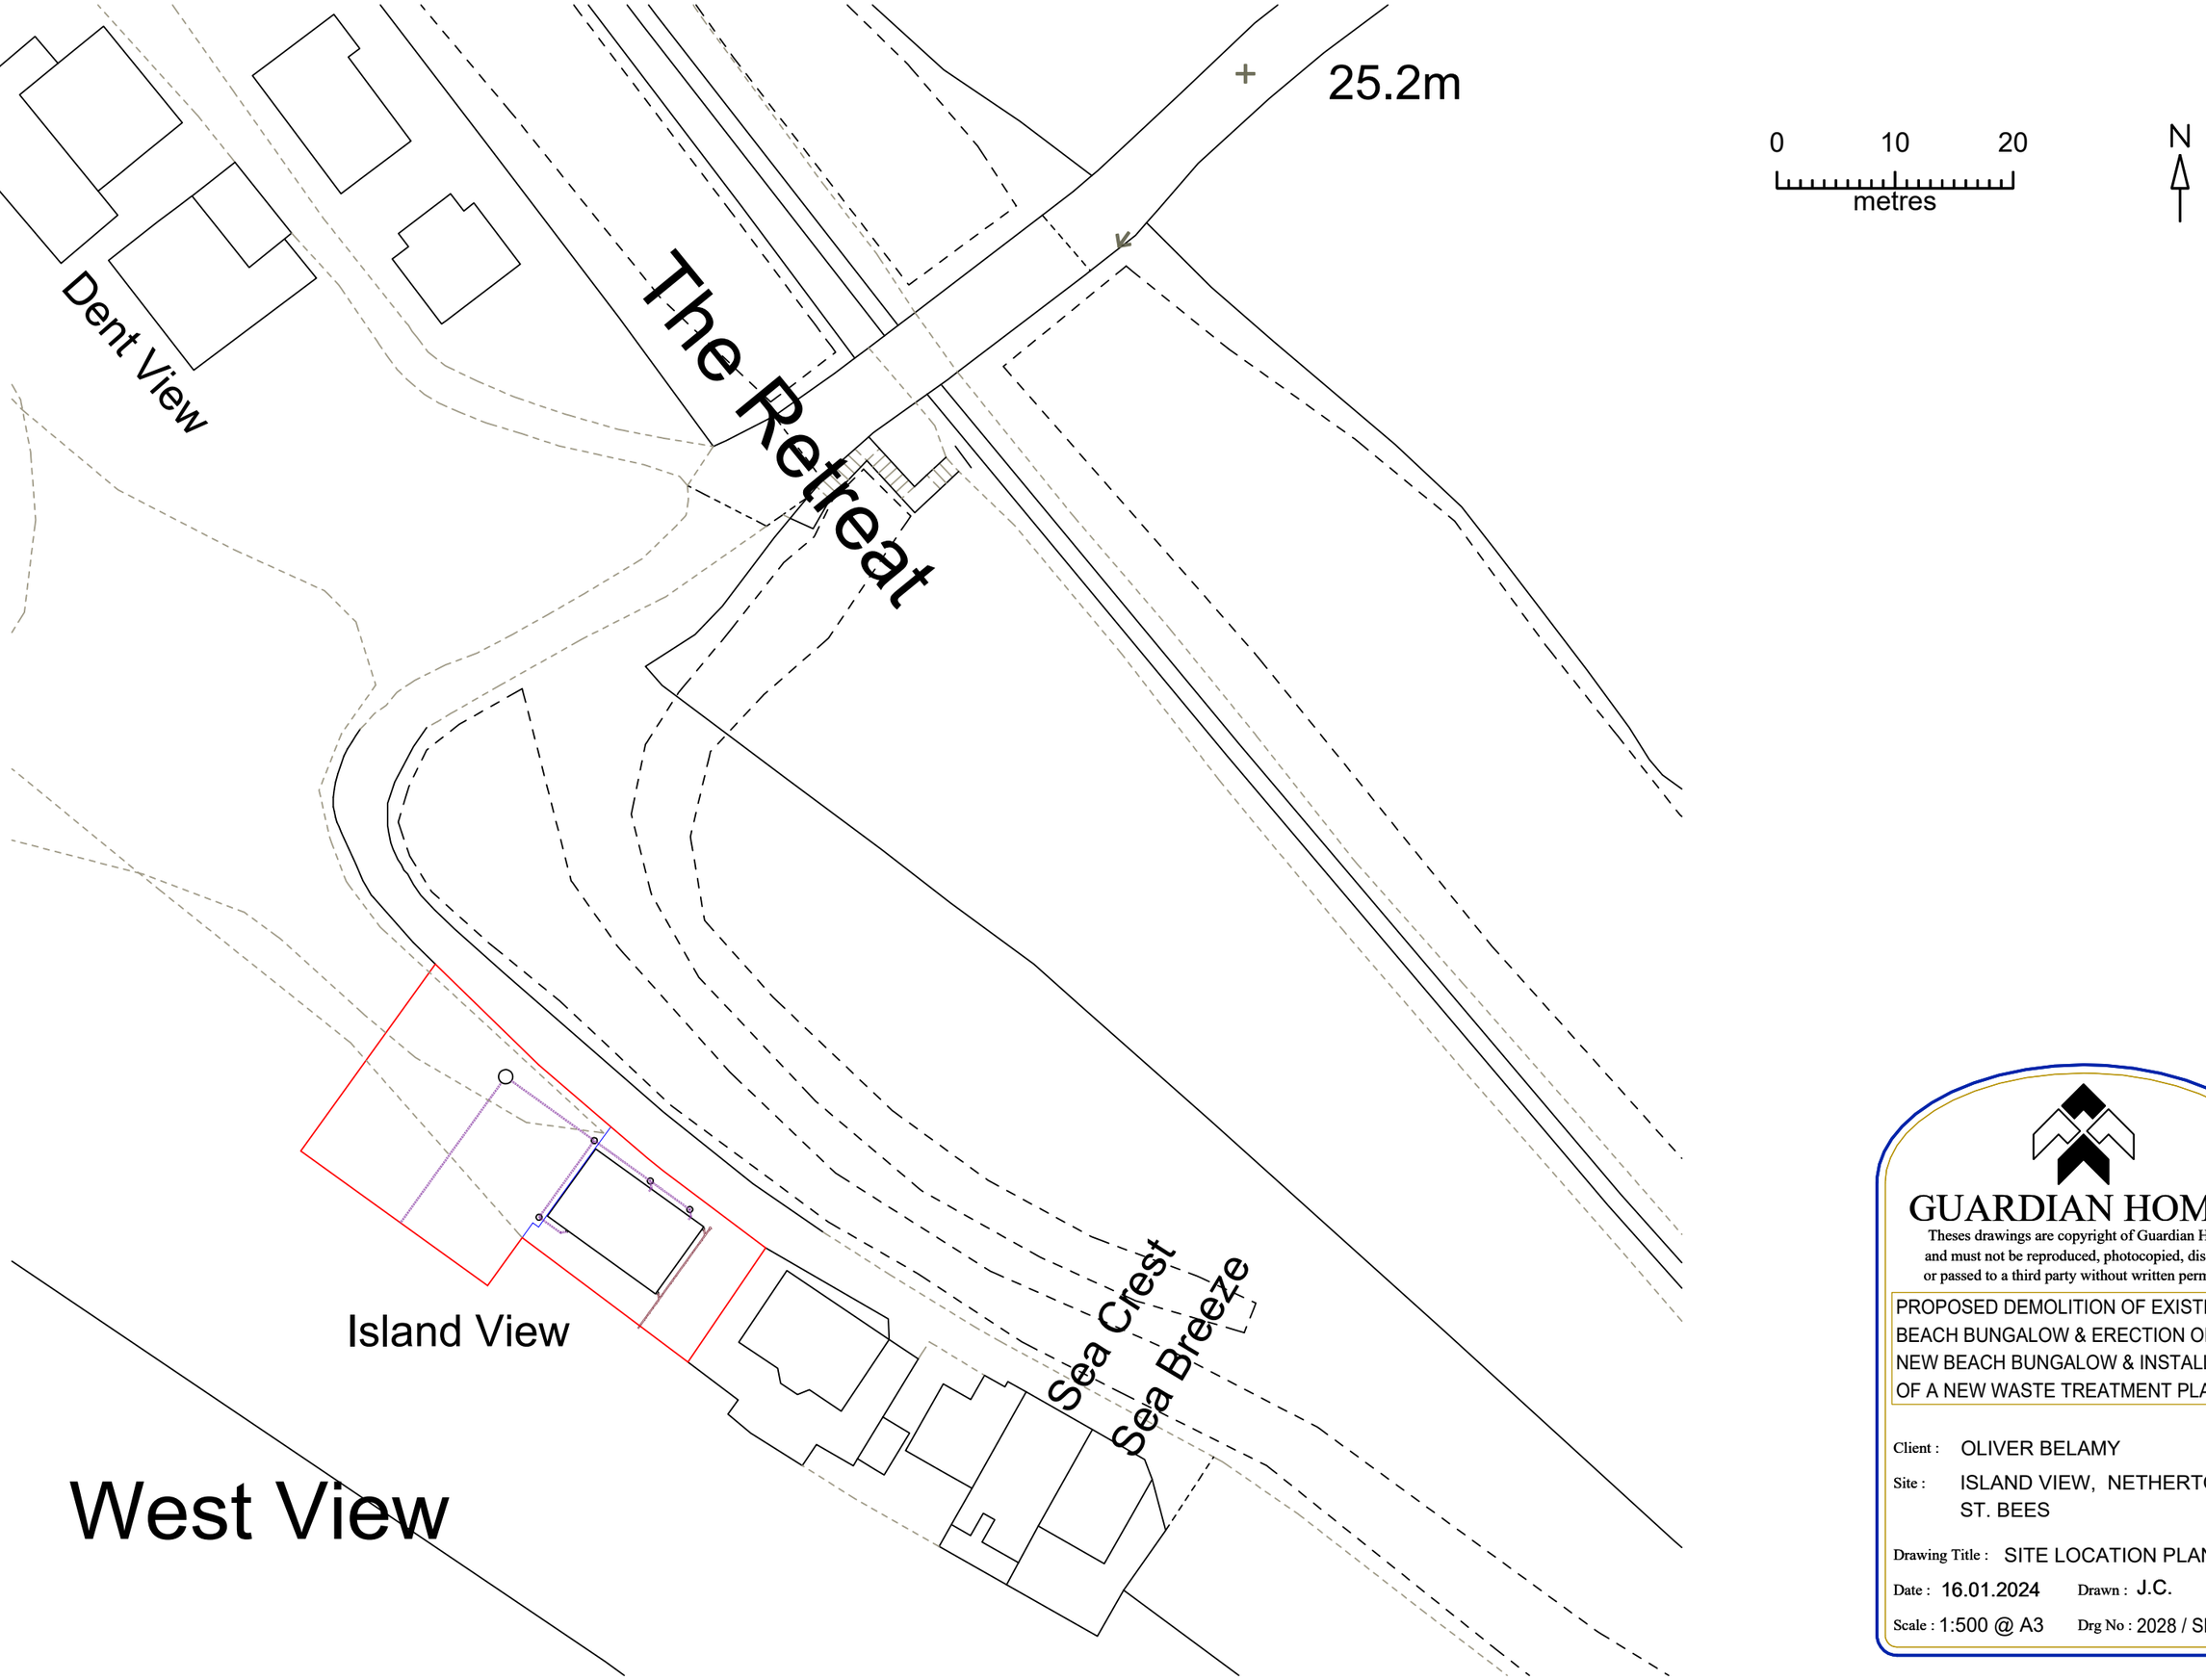

GUARDIAN HOMES

Theses drawings are copyright of Guardian Homes
and must not be reproduced, photocopied, disclosed
or passed to a third party without written permission

PROPOSED DEMOLITION OF EXISTING BEACH BUNGALOW & ERECTION OF A NEW BEACH BUNGALOW & INSTALLATION OF A NEW WASTE TREATMENT PLANT

Client : OLIVER BELAMY

Site : ISLAND VIEW, NETHERTOWN
ST. BEES

Drawing Title : SITE LOCATION PLAN

Date : 16.01.2024 Drawn : J.C.

Scale : 1:500 @ A3 Drg No : 2028 / SK / 108 A