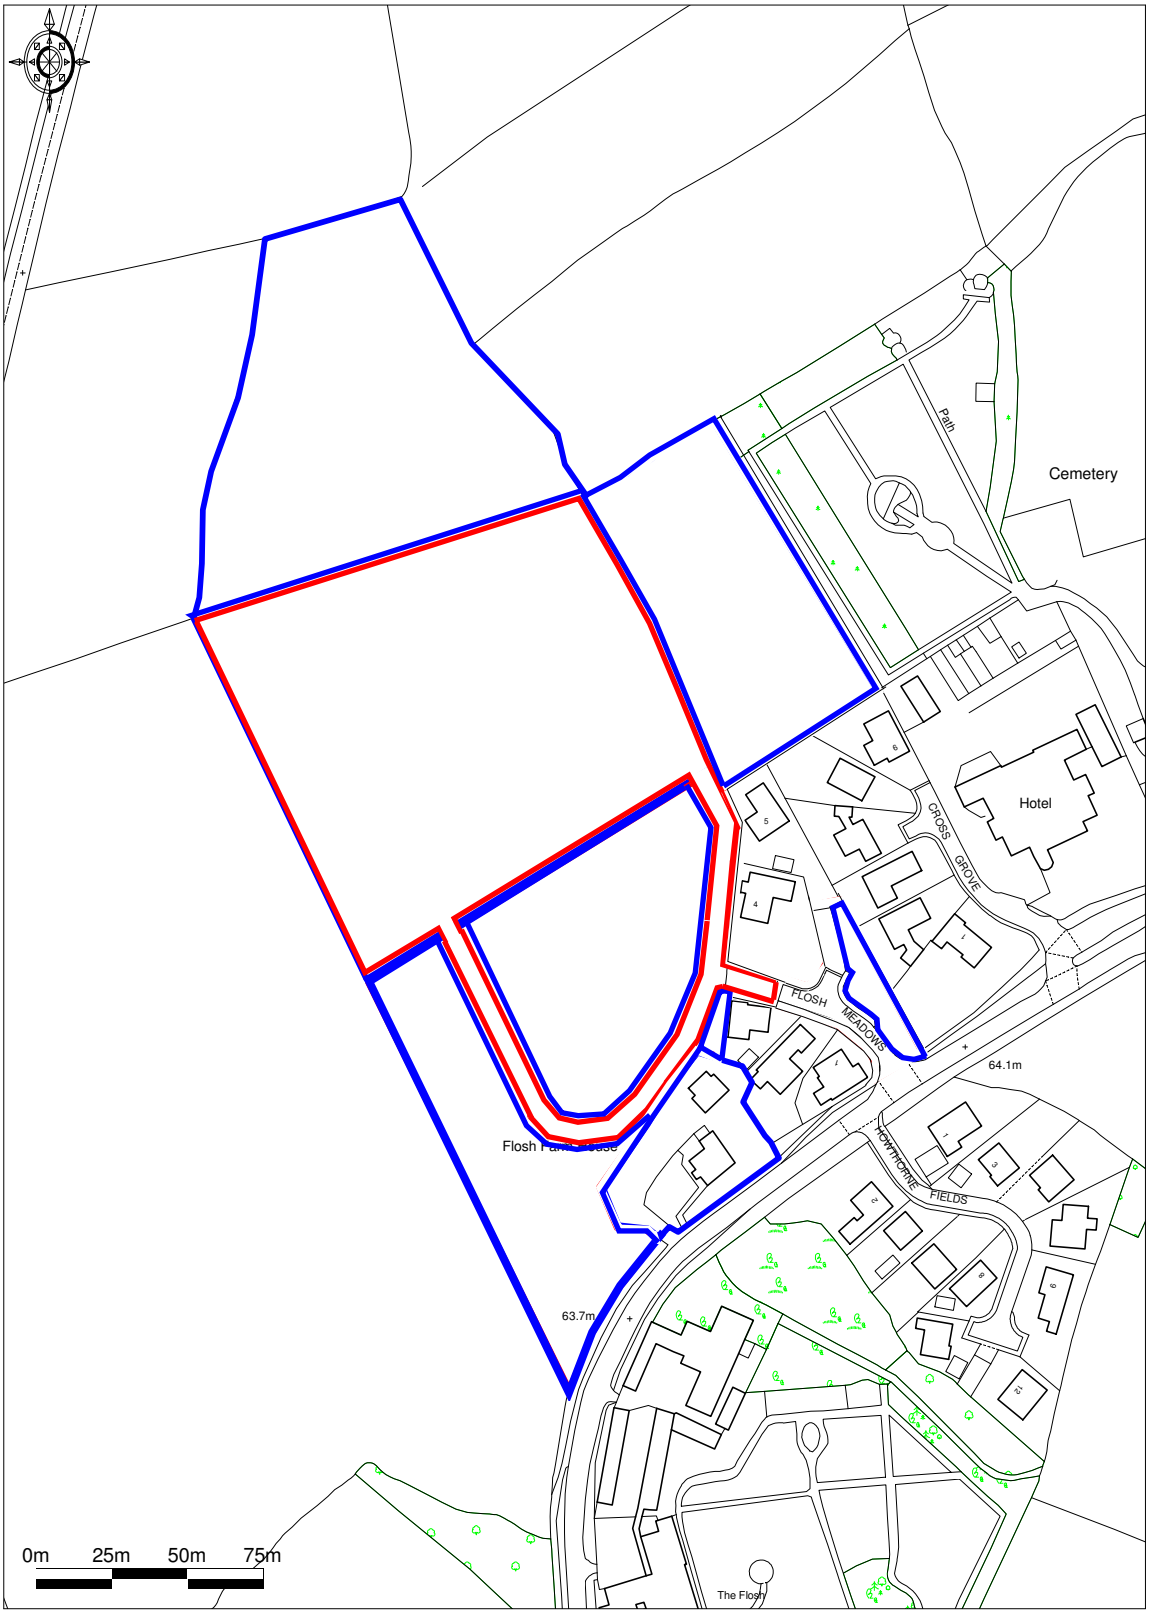

Ordnance Survey © Crown Copyright 2015. All rights reserved.
Licence number 100022432. Plotted Scale - **1:2500**

Promap®

Drawing Number PS A105041-2 01

Site Location Plan