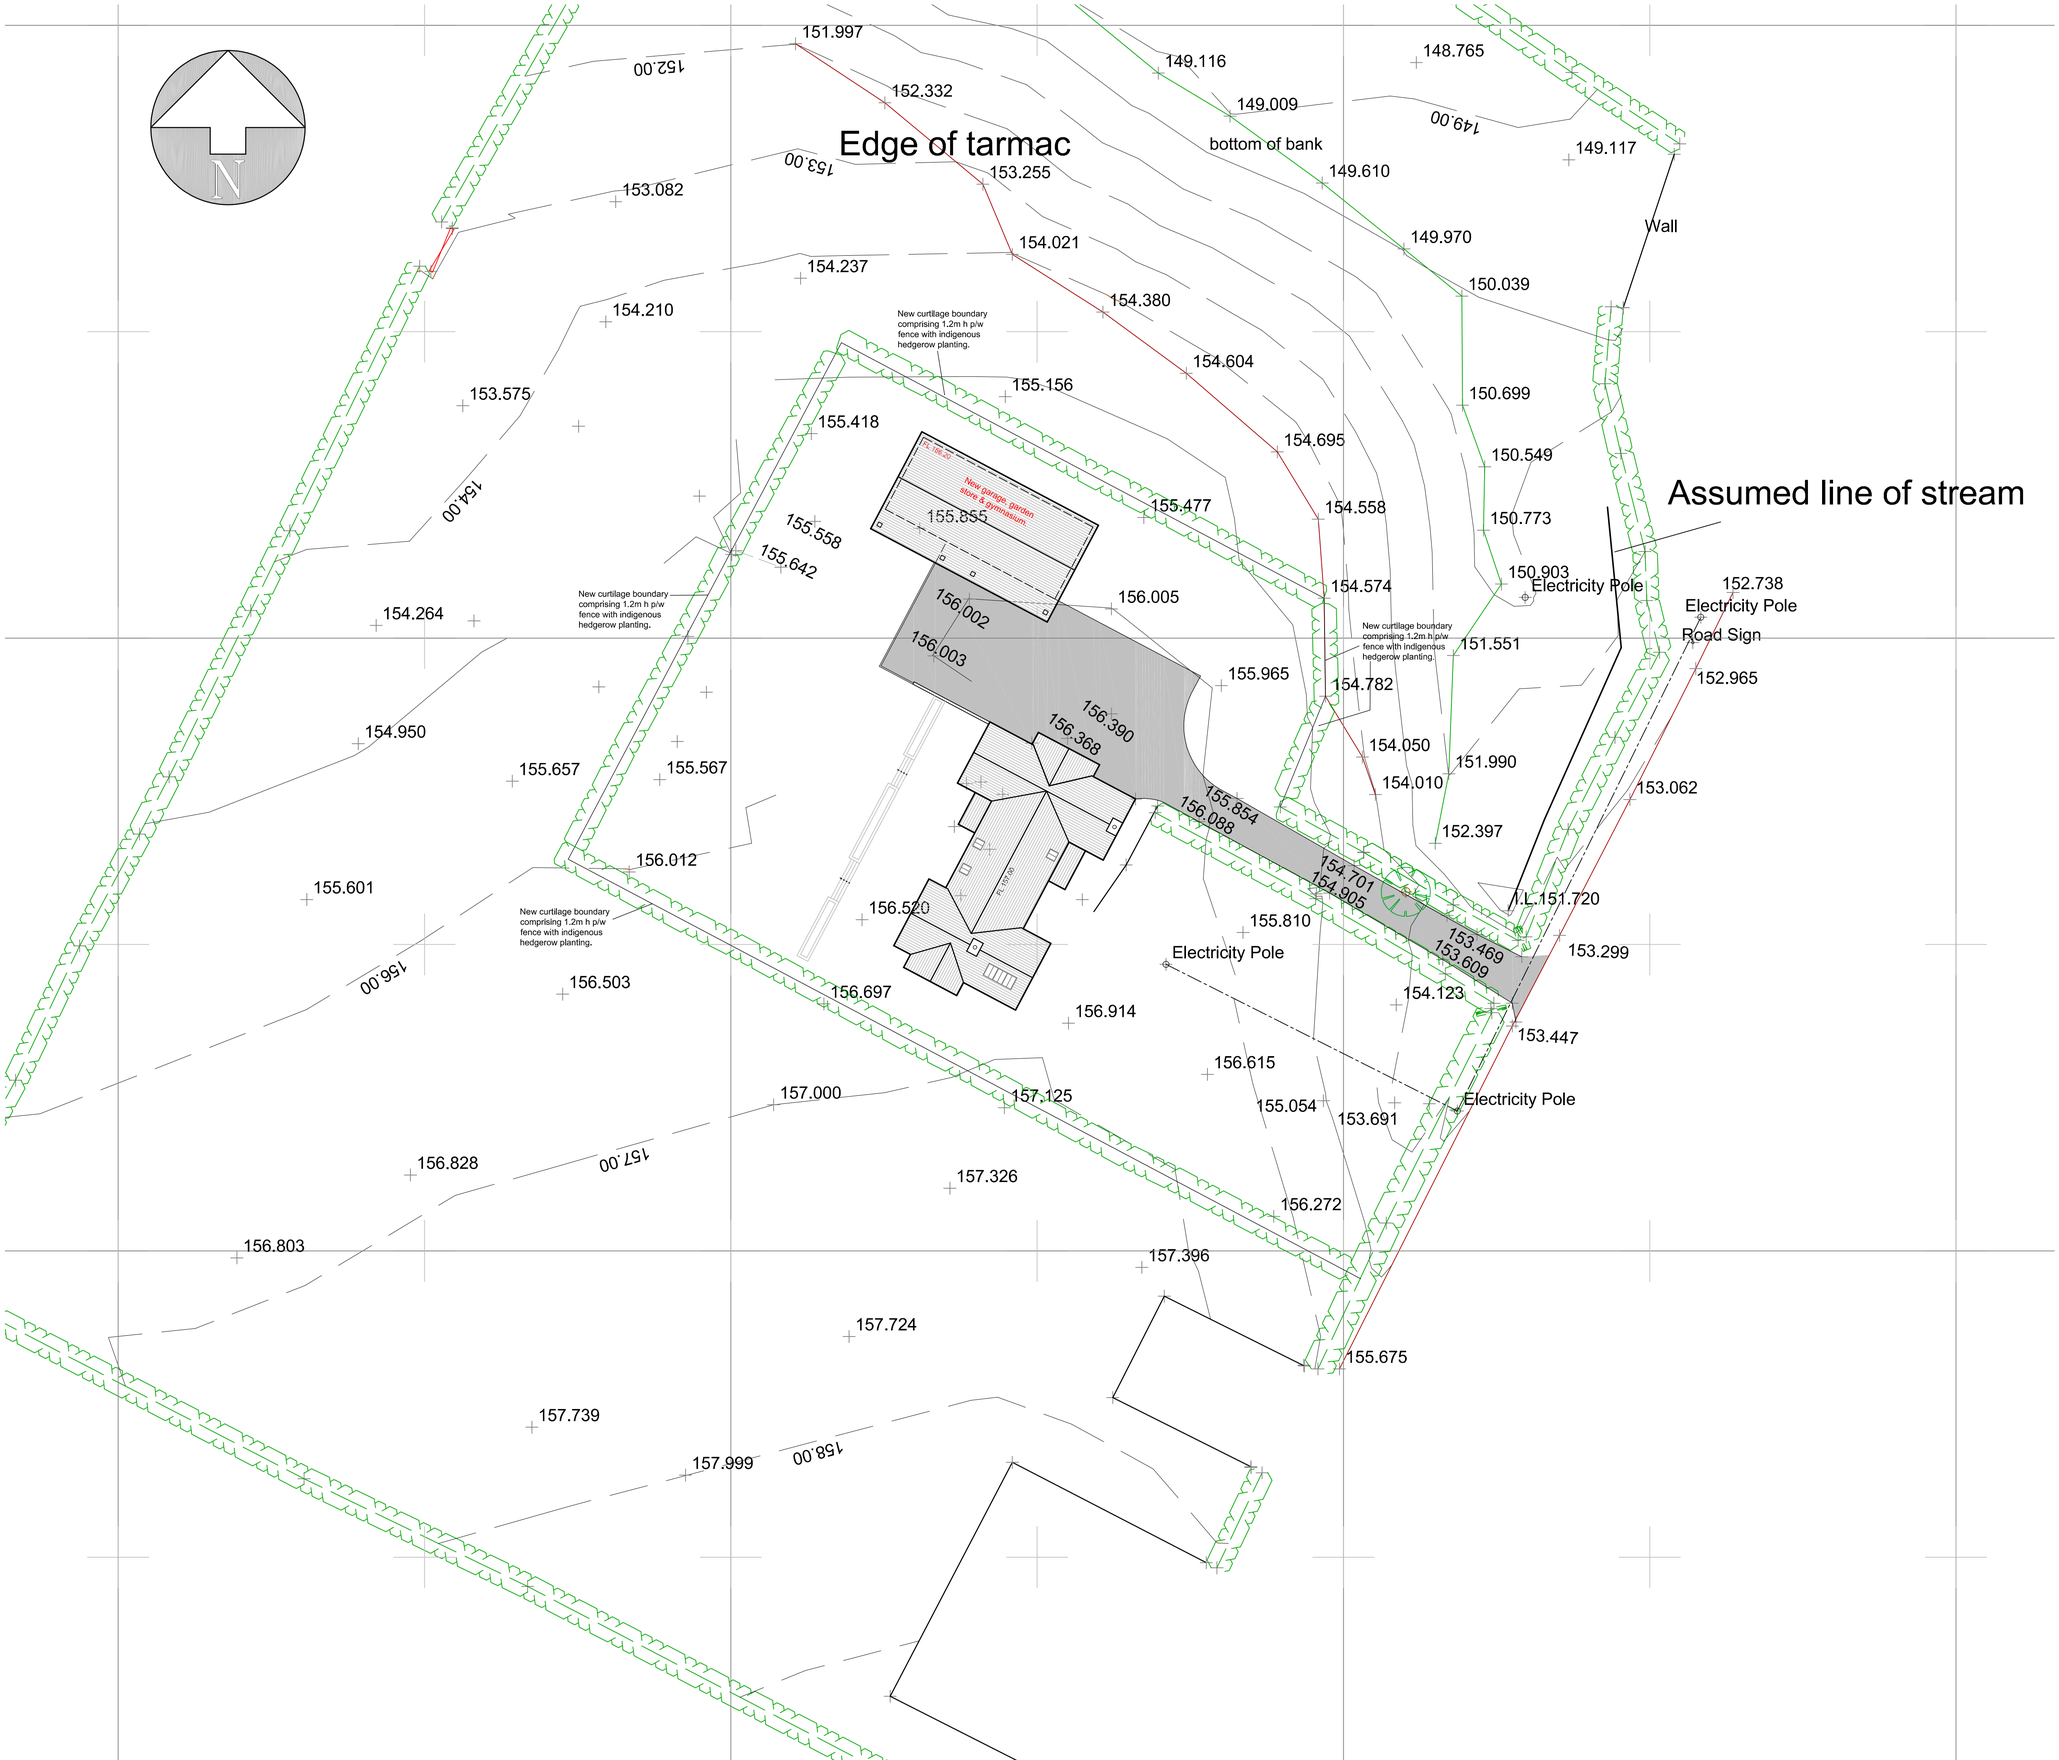

No.	Date	Revision	Initial
B	23/03/21	Approved garage/ pool building re-positioned/ reduced in size to align with new design.	GB
A	11/02/18	Footprint adjusted to reflect design amendments; dwelling curtilage & boundary treatment added.	GB

ALPHA DESIGN

Architectural Services
Member of the Chartered Institute of Architectural Technologists

Tel: 01900 829199 email: gb@adcumbria.co.uk

Project

REPLACEMENT DWELLING,
MOUNTAIN VIEW,
ASBY

Client

MR & MRS J. EDGAR

Drawing

PROPOSED SITE PLAN

Scale 1:250 @ A1 Drawn GB

Checked Date SEPT. 2017

Drawing No.

16/12/895 - 02 b)

This drawing and design is copyright and must not be reproduced in part or in whole without prior written consent. Contractors must verify all dimensions on site before commencing work or preparing shop drawings.