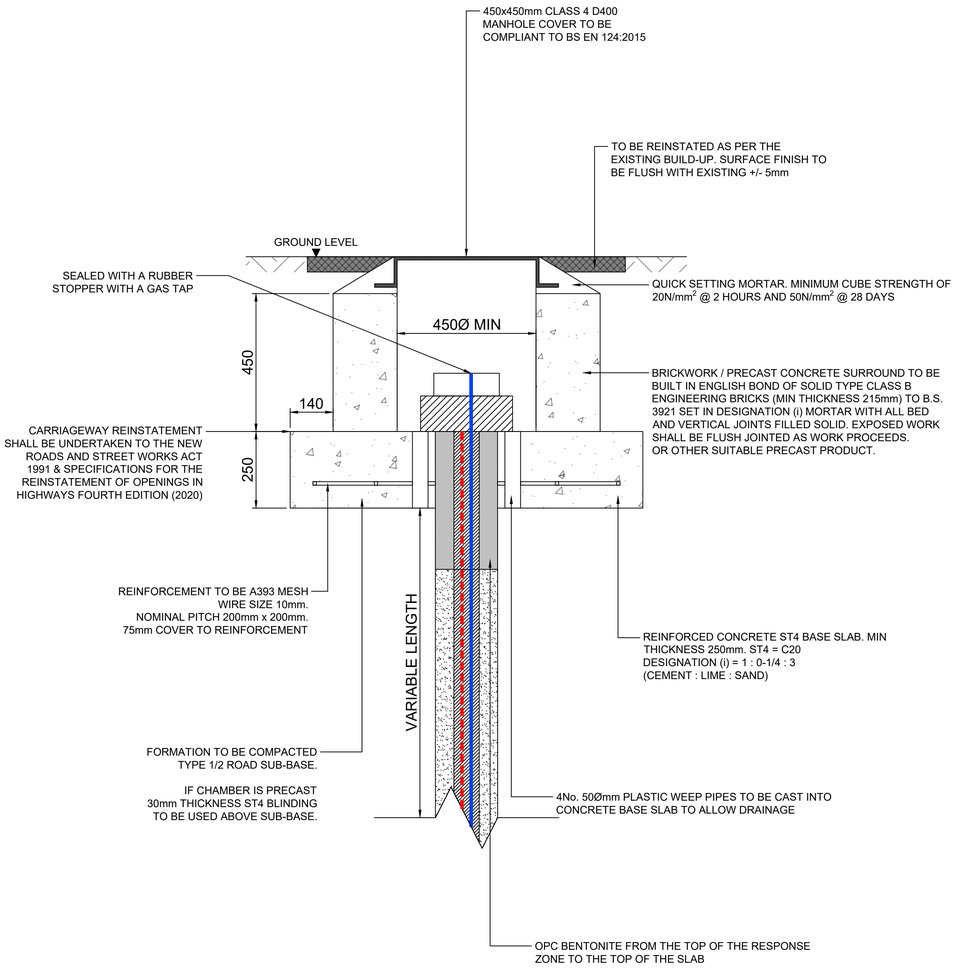

BOREHOLE REINSTATEMENT WITH GAS & GROUNDWATER MONITORING STANDPIPE

SCALE 1:10 @ A1

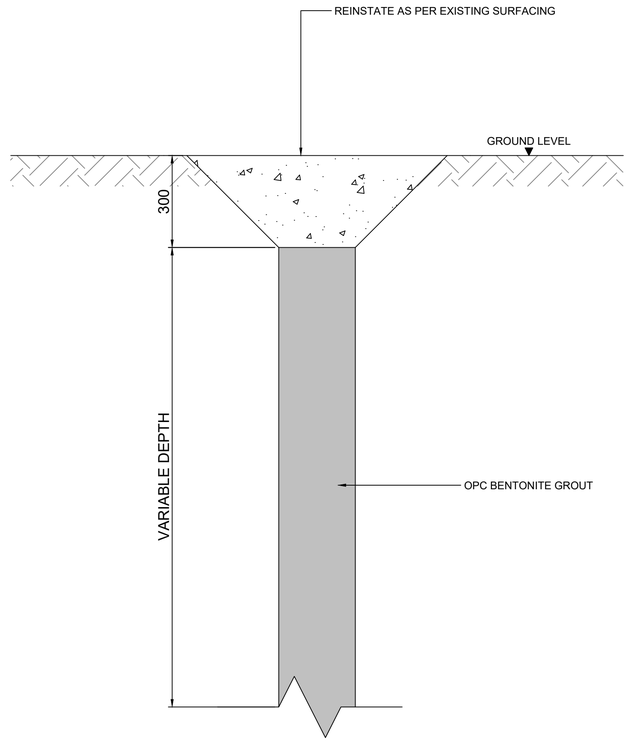

BOREHOLE REINSTATEMENT

SCALE 1:10 @ A1

GENERAL NOTES

1. ALL DIMENSIONS ARE IN MILLIMETRES UNLESS NOTED OTHERWISE.
2. ALL LEVELS ARE IN METRES RELATIVE TO ORDNANCE DATUM NEWLYN (OD) UNLESS NOTED OTHERWISE.
3. ALL COORDINATES ARE IN METRES RELATIVE TO ORDNANCE SURVEY NATIONAL GRID.
4. DO NOT SCALE FROM THIS DRAWING. ALL DIMENSIONS MUST BE CHECKED/VERIFIED ON SITE.
5. ANY DISCREPANCIES NOTED ON SITE ARE TO BE REPORTED TO THE SUPERVISOR IMMEDIATELY.
6. THE ELECTRONIC VERSION OF THIS DRAWING IS NOT TO BE USED FOR SETTING OUT.
7. REFER TO CONTRACT SPECIFICATION FOR DETAILS OF MATERIALS AND WORKMANSHIP TO BE USED FOR THE WORKS SHOWN ON THIS DRAWING.
8. THIS DRAWING IS TO BE VIEWED IN CONJUNCTION WITH THE REFERENCE DOCUMENTS LISTED BELOW:
   - SLZ-JBA-00-00-DR-GT-4501
   - SLZ-JBA-00-00-DR-GT-4601
   - SLZ-JBA-00-00-RR-GT-4001
   - SLZ-JBA-00-00-SO-GT-4002

LEGEND

- TOP OF GROUND
- CONCRETE
- SAND / GRAVEL FILLER MEDIUM
- OPC BENTONITE GROUT
- LOCKABLE FLUSH COVER
- DATA LOGGER CABLE
- GAS MONITORING

500 375 250 125 0 200 400 600

SCALE 1:10 (mm)

Rev.	Description	Date	Author	Designer	Checker	Approver
P01	FOR COMMENT	19/06/26	CG	DW	GC	JT

Document Control

Supplier

Bentley

5th Floor,
No.1 Whitehall Riverside,
1 Riverside Way,
Leeds,
LS1 4BN
T +44 (0)113 426 8536
E info@jn-bentley.co.uk
www.jba-bentley.co.uk

Project Title

WHITEHAVEN HARBOUR

Drawing Title

SECTION PLANS

Client

Mining Remediation Authority

Parent Model
NOT FROM MODEL

Security Classification	Scale
OFFICIAL	1:10

Author	Designer	Checker	Approver
C. GAPIK	D. WILLIAMS	G. CLOUDS	J. TUCKER

Suitability	Status	Revision
FOR COMMENT	S3	P01

Information Container — A1 Sheet Size
SLZ-JBA-00-00-DR-GT-4851