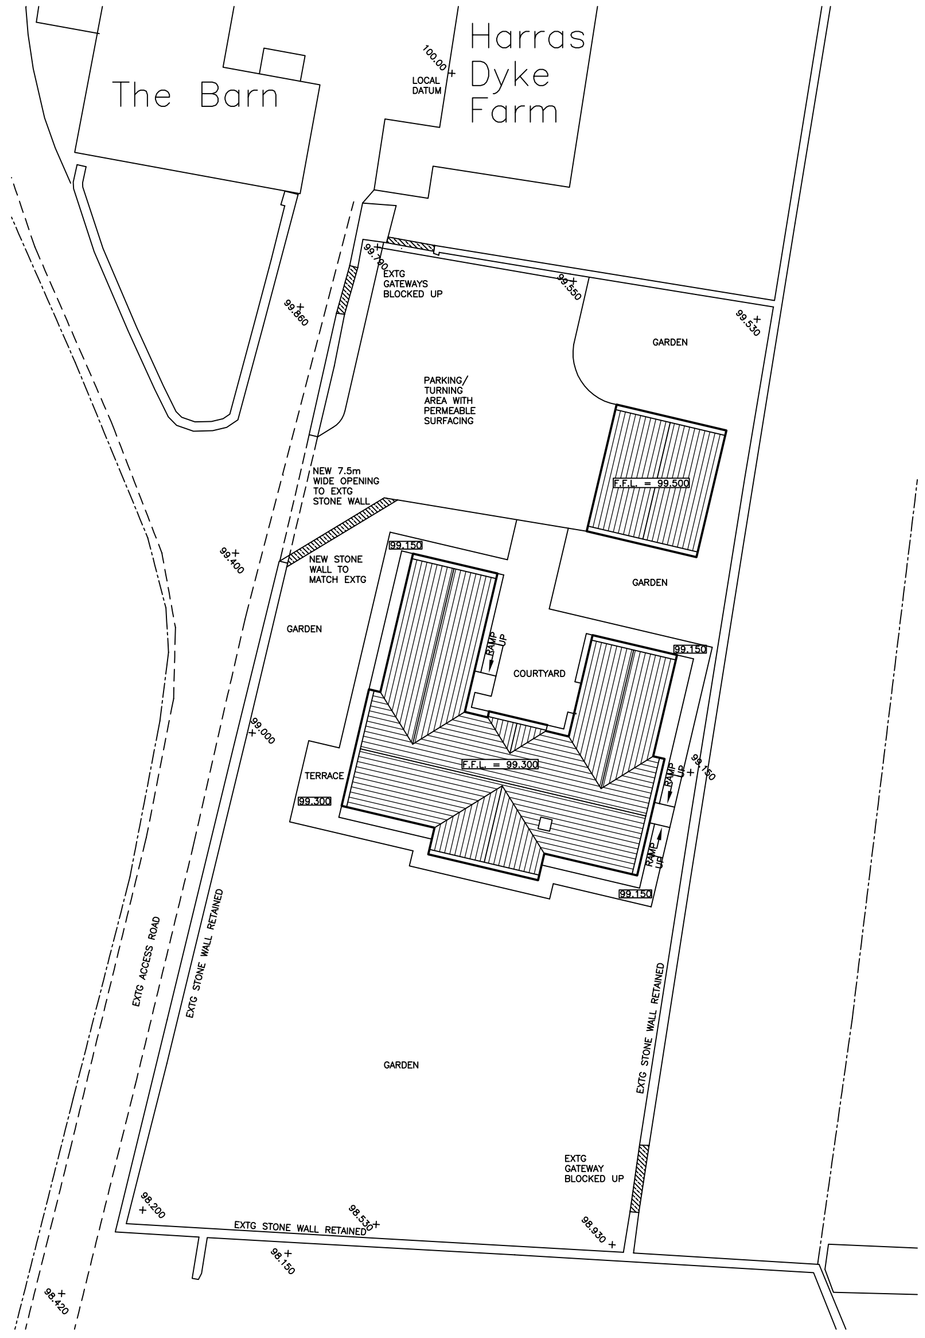

SITE PLAN 1:250

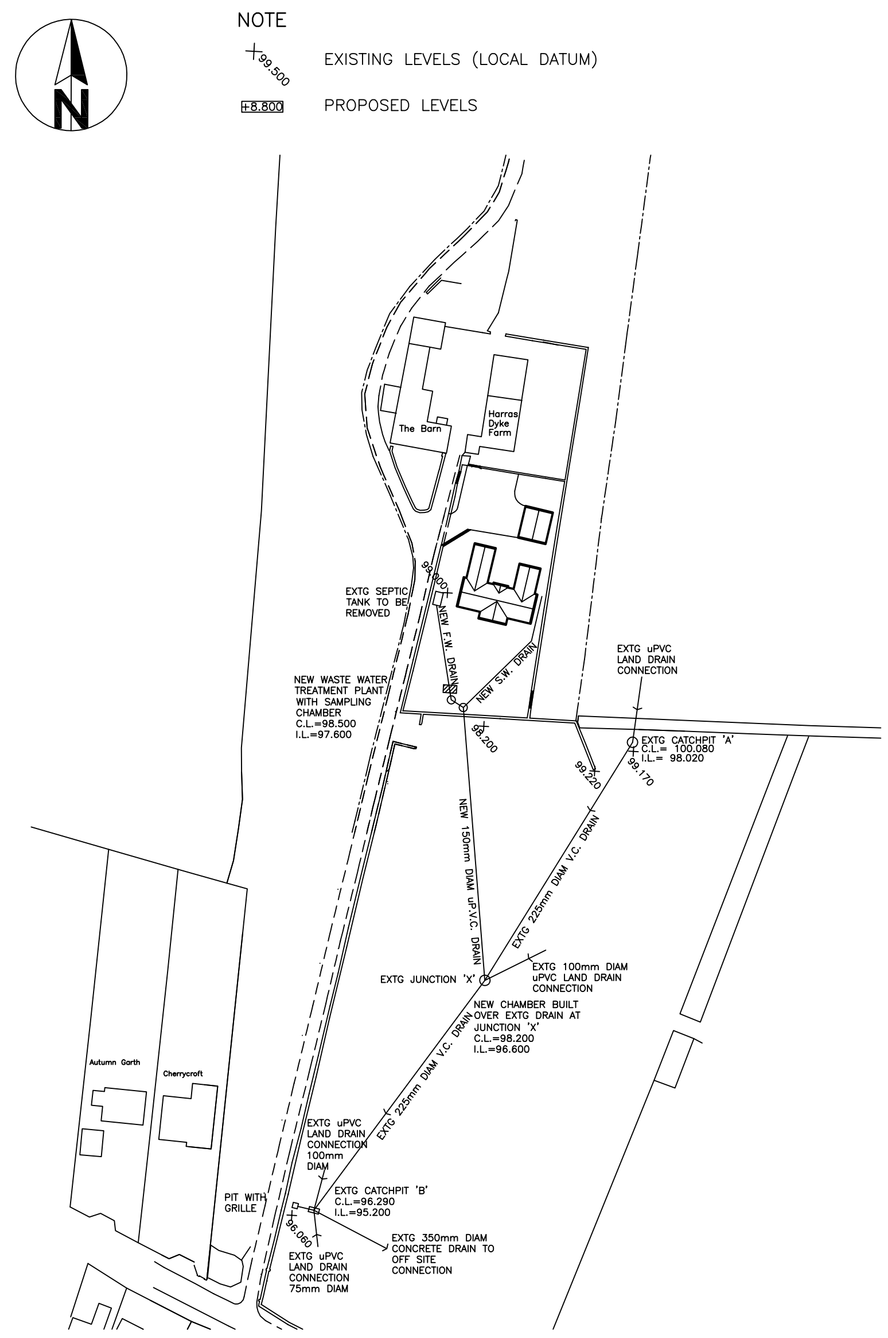

FOUL & SURFACE WATER DISPOSAL 1:1000

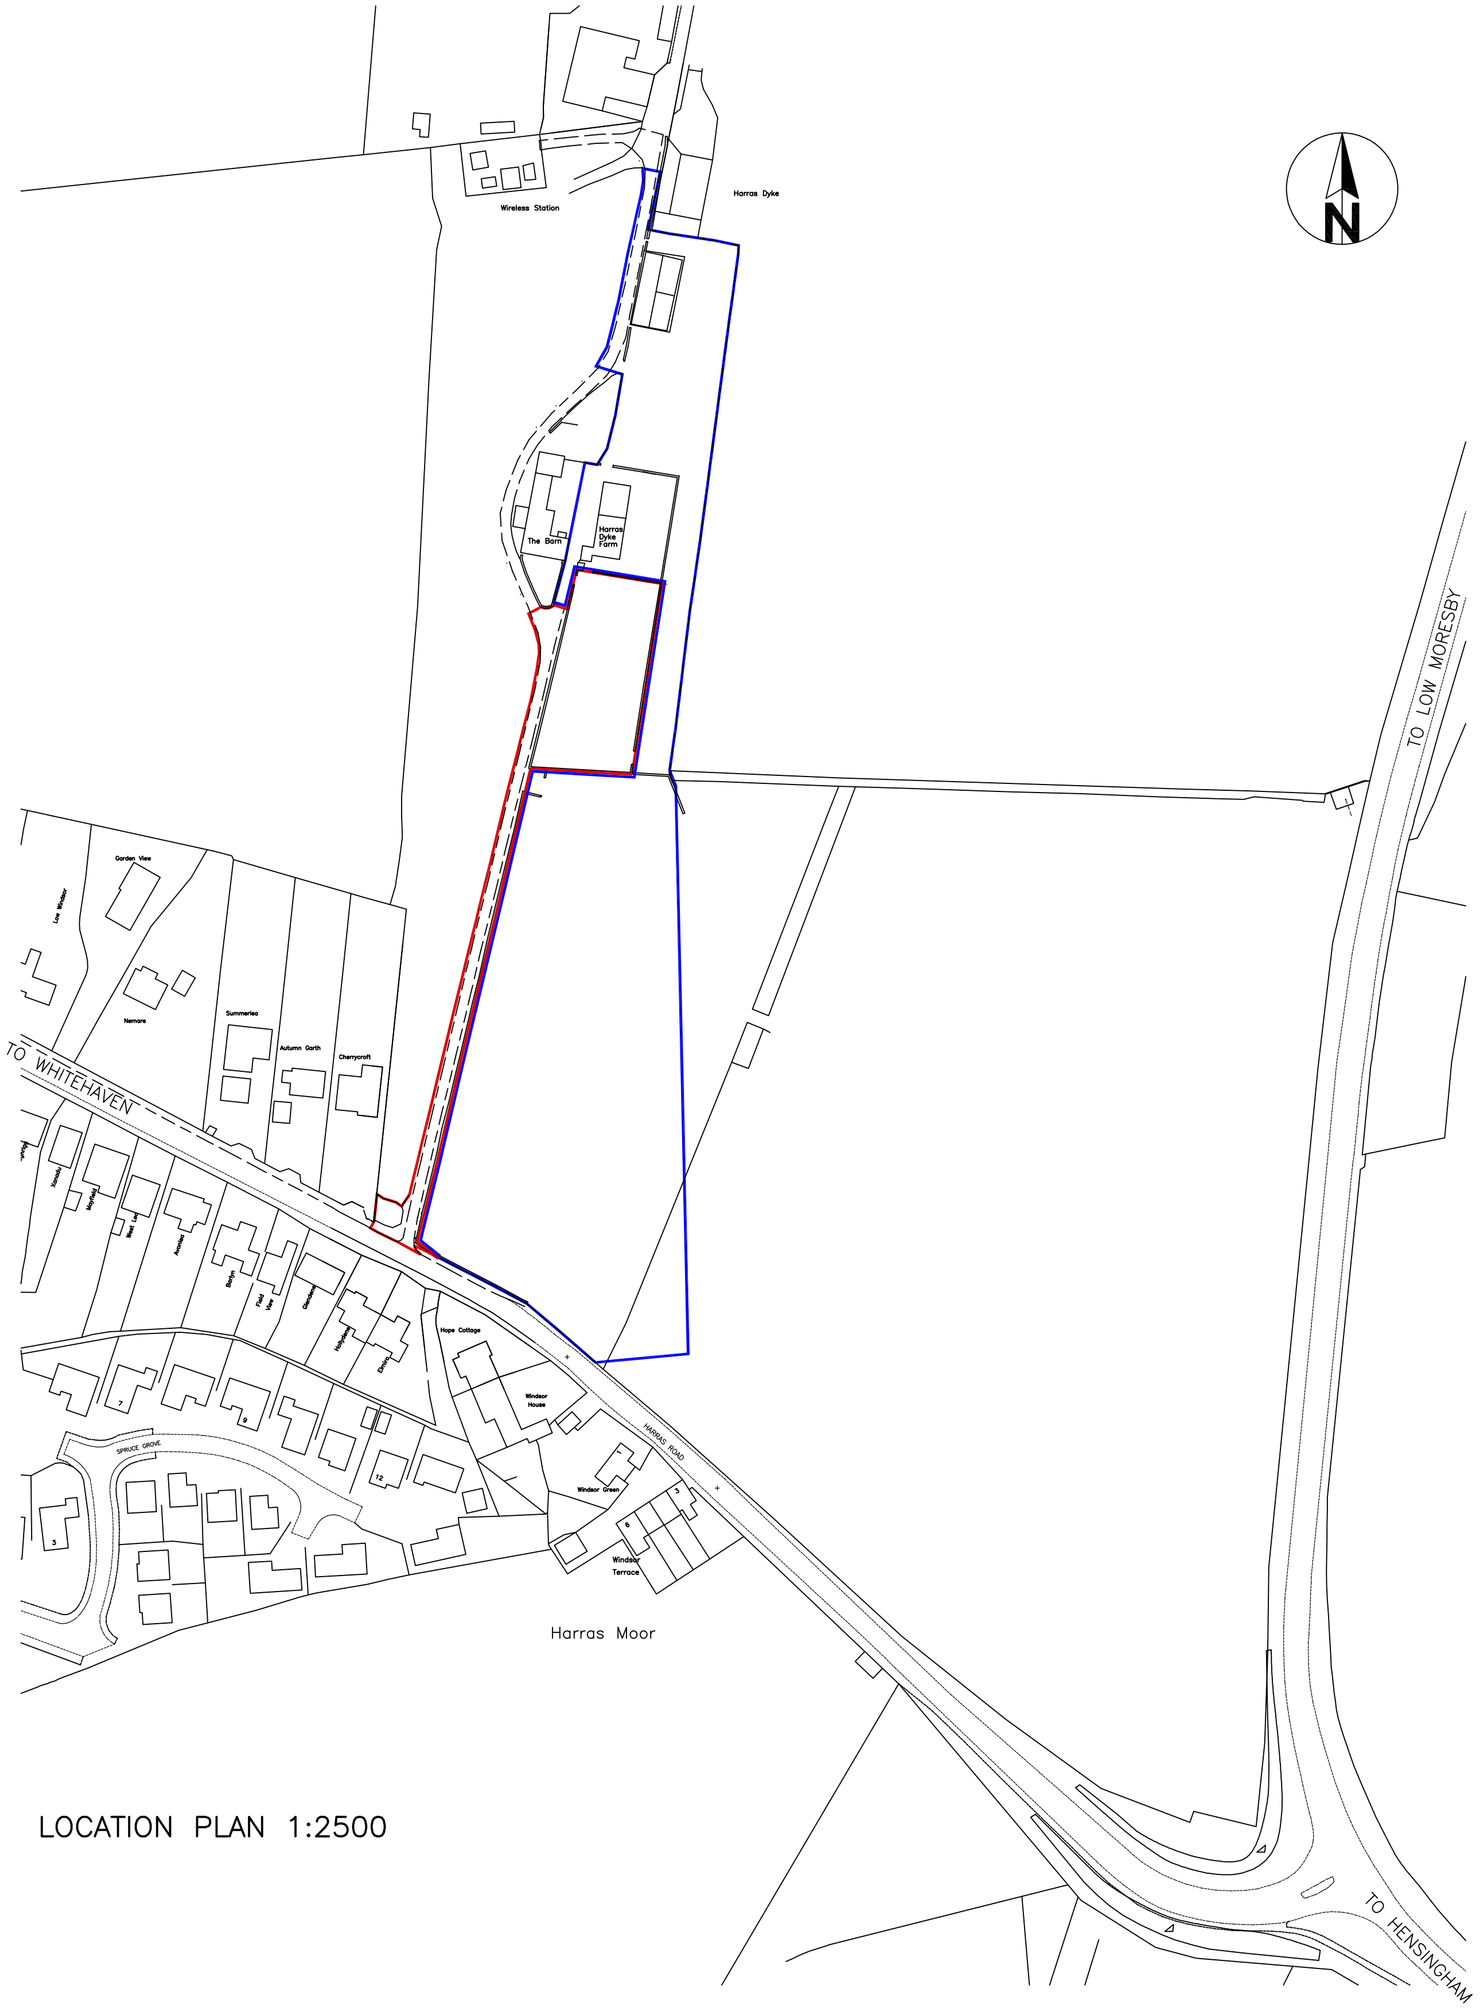

LOCATION PLAN 1:2500

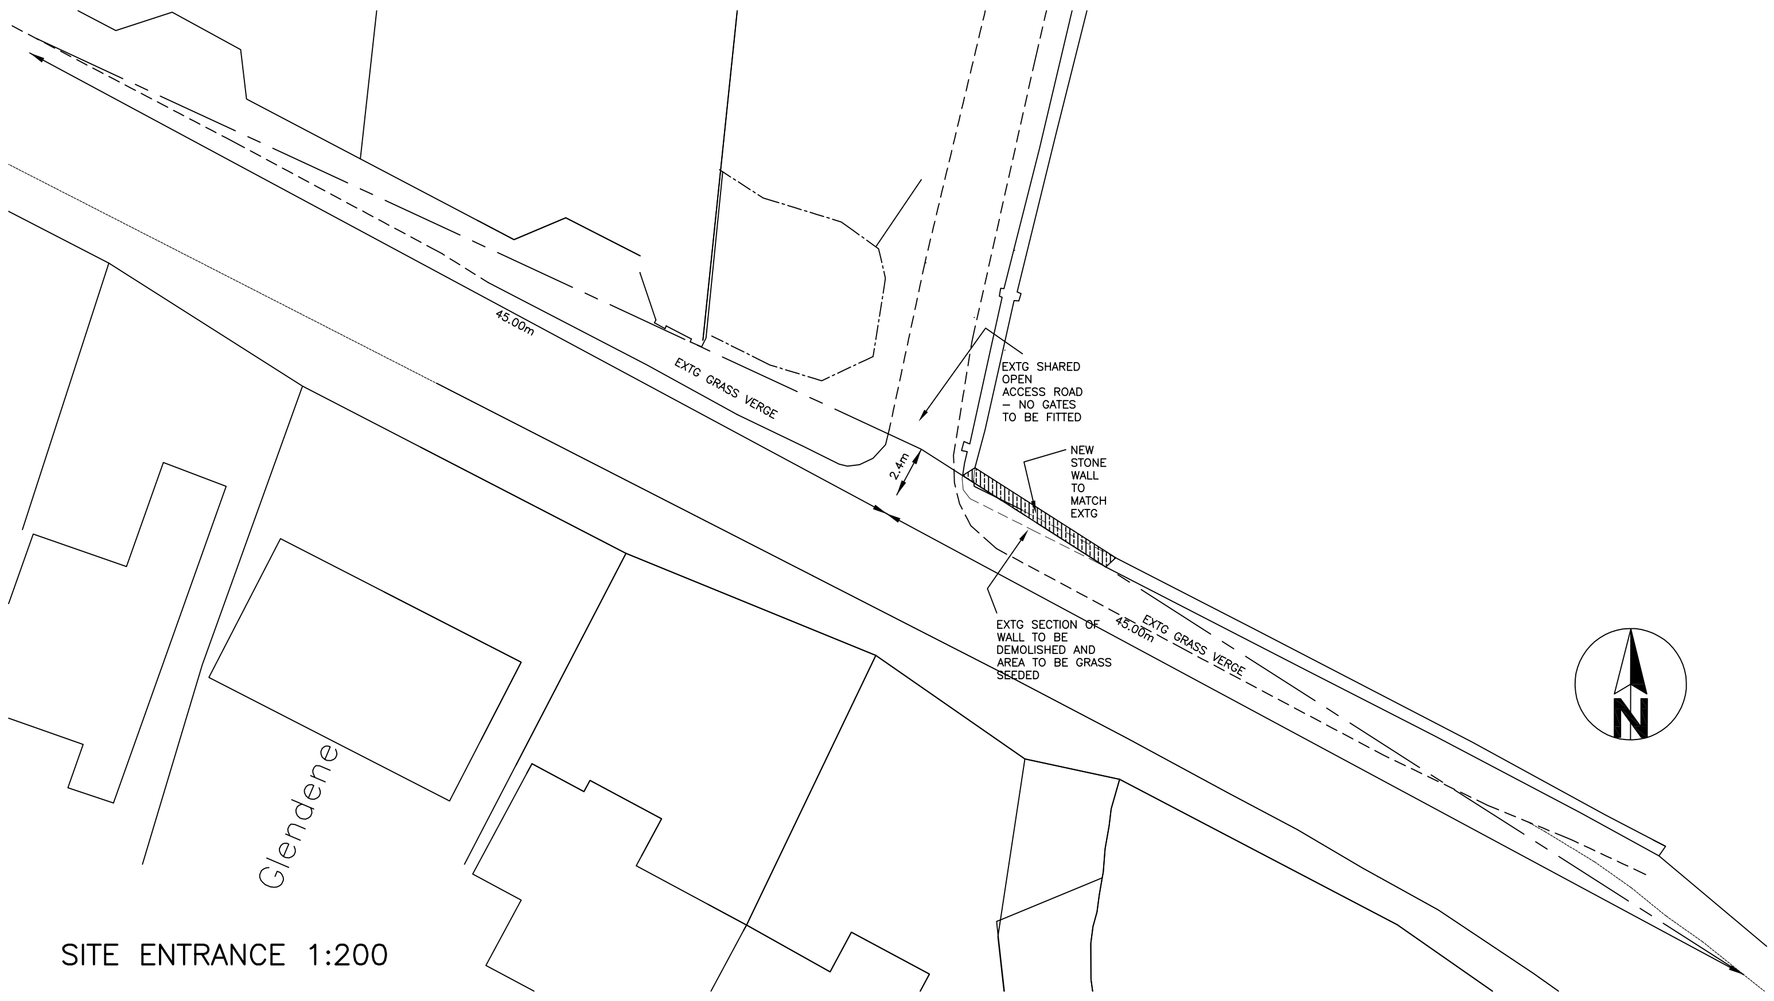

SITE ENTRANCE 1:200

client Mr & Mrs W V LITTLE

project NEW DWELLING
HARRAS DYKE FARM : HARRAS MOOR
WHITEHAVEN

title LOCATION, SITE, SITE ENTRANCE AND
FOUL & SURFACE WATER DISPOSAL PLANS

date Nov 2023 drg no. SP–202301–01

Stephen Poultney
23 Vicarage Lane Cockermouth Cumbria CA13 9DQ
Tel No 01900 824954 Mob 07745572777