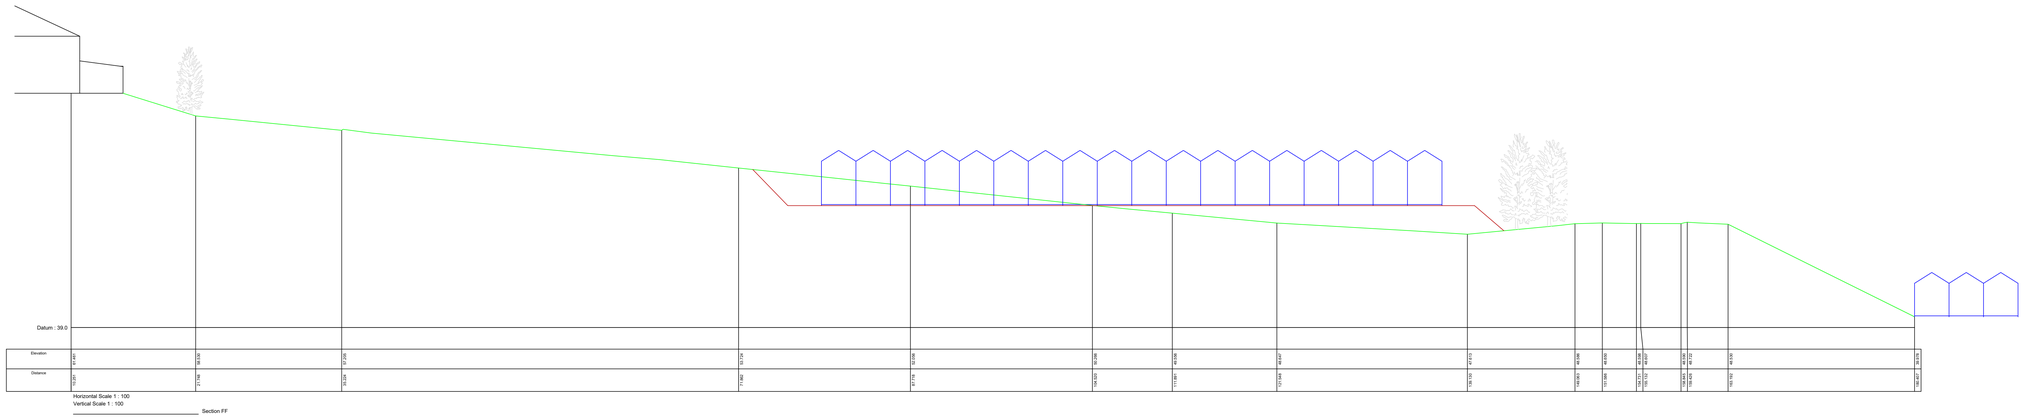

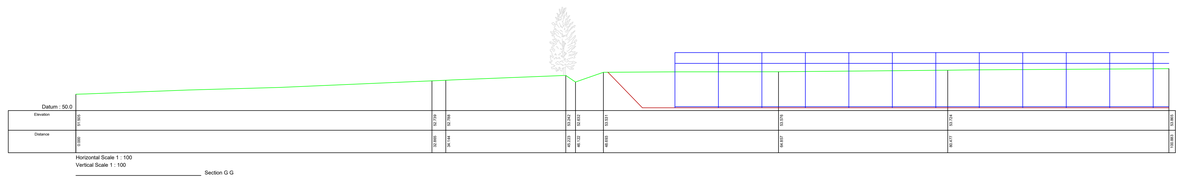

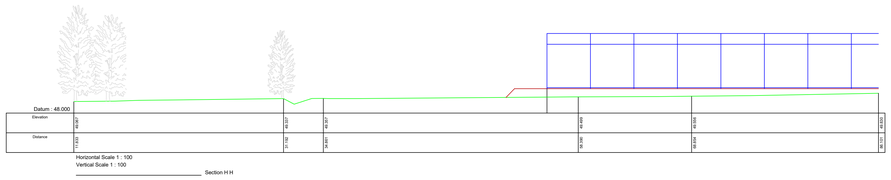

Reproduced from Ordnance Survey Land-Line.Plus data with the permission of the controller of Her Majesty's Stationery office.
© Crown Copyright 2018

LOCATION PLAN:
Scale 1:2500

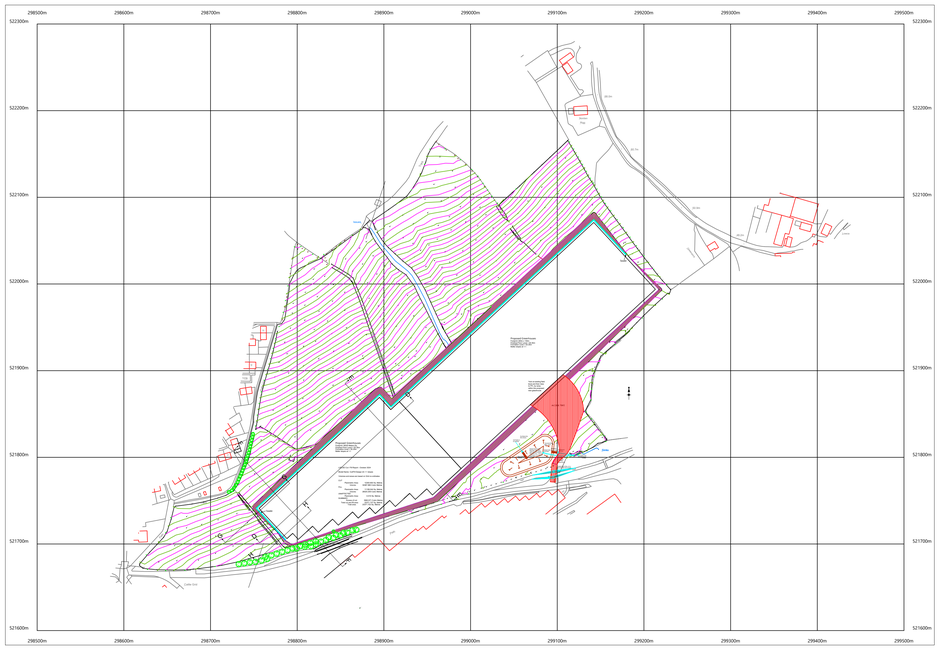

Diagrammatical Section:
Scale 1:100

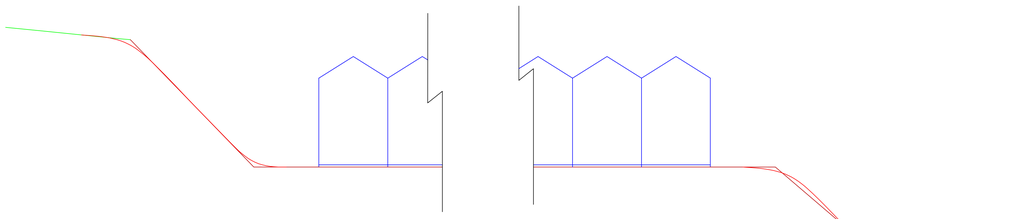

When batters are under construction they will be relaxed, in real terms the earthworks will be more rounded giving softening of the edges as in the diagrammatical section.

Notes:

1. This site has been surveyed OS GB36(15) grid.
2. All levels are in metres unless stated otherwise.
3. Levels are to Ordnance Survey GB36(15) datum.
4. The services indicated are 'as found on site'.

KEY:

Code	Description
STN	Survey Station

NO	Date	Amendment Details	BY	DES	CLIENT
C	10/06/25	Sections F F, G G & H H added.	JAF		
B	24/12/24	Sections D D & E E added.	JAF		
A	02/01/20	Typical section added.	JAF		
-	20/06/18	Issued for INFORMATION	JAF		

Revisions | Approvals

JAF Limited
Winnow Barn
Syke Farm, Syke Road
Wigton, Cumbria, CA7 8AB
Tel: 016973 49495
07712677809
E-Mail: JAFSERV@aol.com
Construction, Engineering and Surveying Services

CLIENT NAME: Blomfields Ltd Cumbria

PROJECT TITLE: Woodlands Nursery, Iowca, Whitehaven.

DRAWING TITLE: Proposed Greenhouses.
3 of 3 (Sections)

DRAWN BY	CHECKED BY	DATE	REVISION
J. Fitzsimmons	JAF	12/03/18	C

SCALE	DRAWING No.
1:200 @ A0	TAY-001-009

FILE NAME: TAY-001-009C