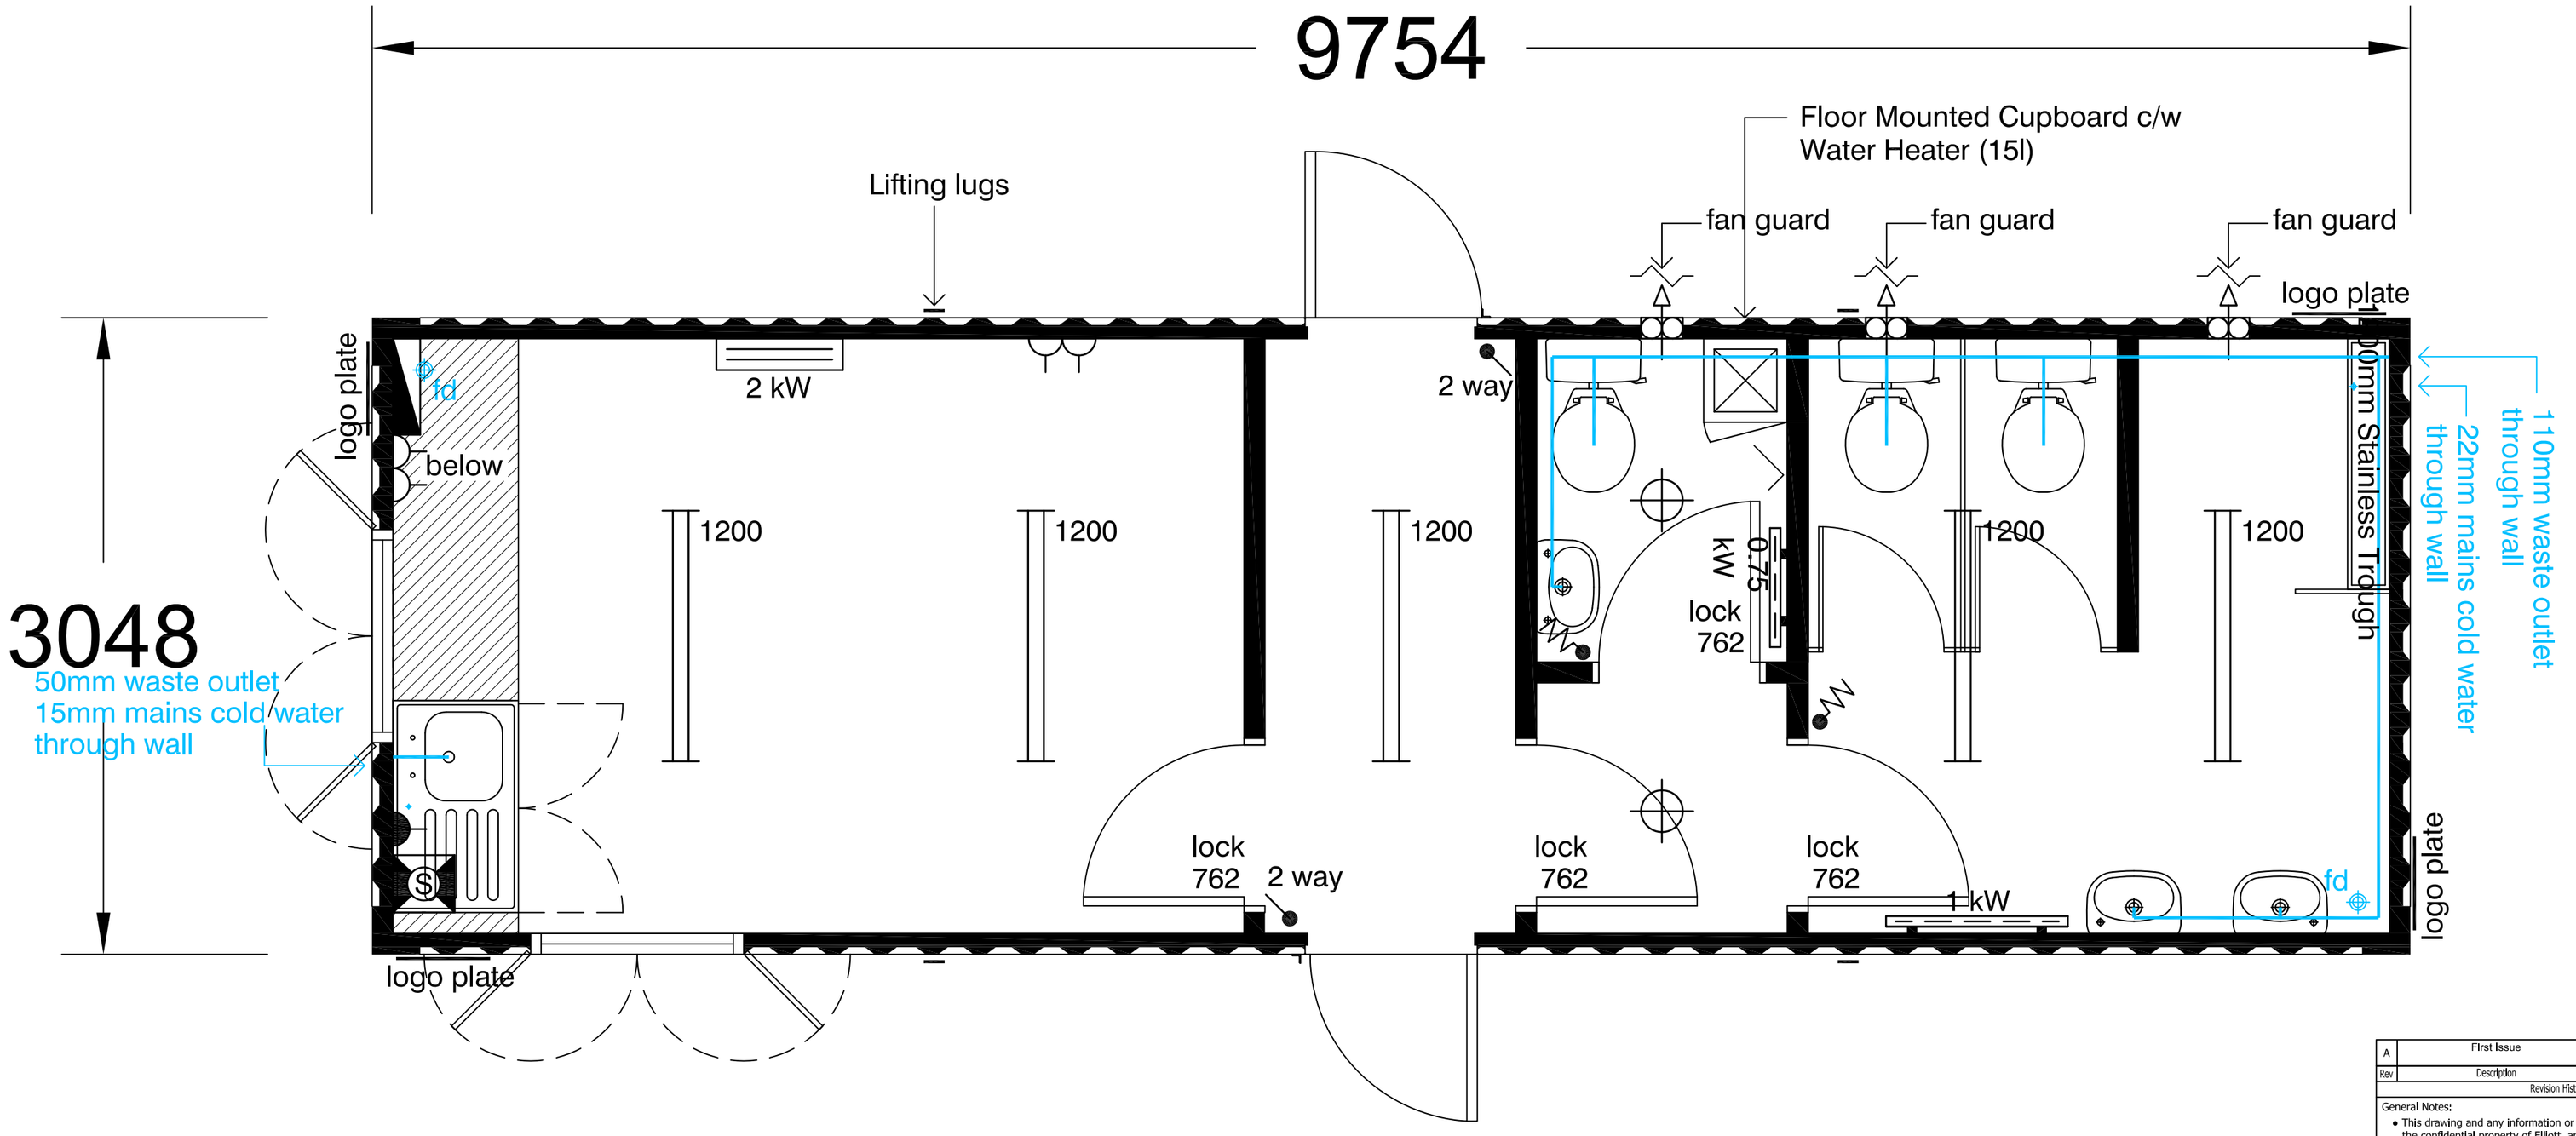

Rev	Description	By	Date	Chk	Date
A	First Issue	-	-	-	-

Revision History

General Notes:

- This drawing and any information or descriptive matter set hereon is the confidential property of Elliott, and must not be disclosed, loaned, copied or used for manufacturing, tendering or any other purpose without the prior consent in writing of Elliott.
- Do not scale from this drawing, work to figured dimensions only.
- All dimensions are in millimetres

www.elliottuk.com

Elliott - Hire, Accommodation House, Main Street, Torksey, LN1 2EE
Tel: 01427 711200 - Fax: 01427 718921

Client:

Project:

Anti Vandal Units
32 x 10 Canteen / 2 + 1

Drawn By:	Drawn Date:	Checked By:	Checked Date:
ALCS	08.07.11		

Scale:	Sheet Size:	Sheet Number:
1:25	A2	1 of 1

Drawing Title:

Plan Layout

Drawing Number:

Rev: A

Elliott are members of

MPBA