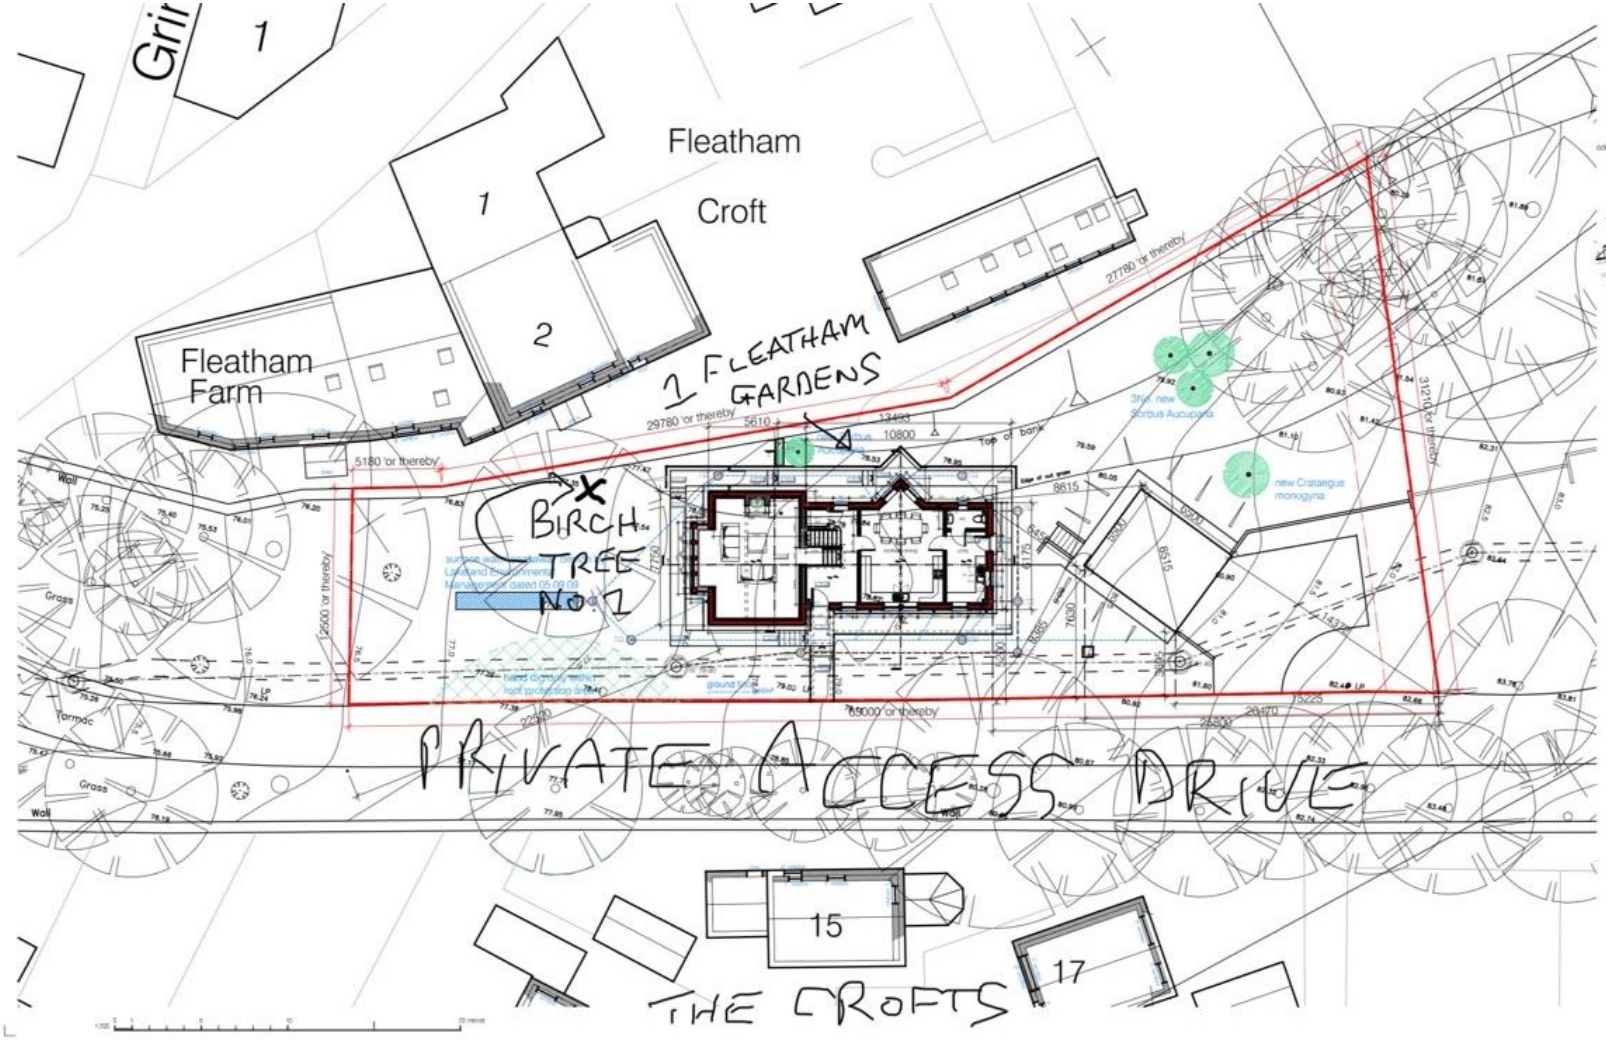

Allan Alexander MCIAT
Chartered Architectural Technologist
4 Victoria Gardens, Eastriggs
Annan DG12 6TW
Tel: - 07768 323 226
Email: allan@allanalexander.co.uk

Client
Mr Craig Connor
No.1 Cowran Cottages
Padstow, Cleator Moor
Cumbria CA25 5RD

Project
Proposed dwelling on
Plot 1, Fleatham House
St. Bees,
Cumbria CA27 0BY

Drawing
Block and Location Plans
AS PROPOSED

Drg. No.
147/ 02 rev.0

Scale
1:200 @A2

Date
29 July 2013

draft for discussion 04.08.13