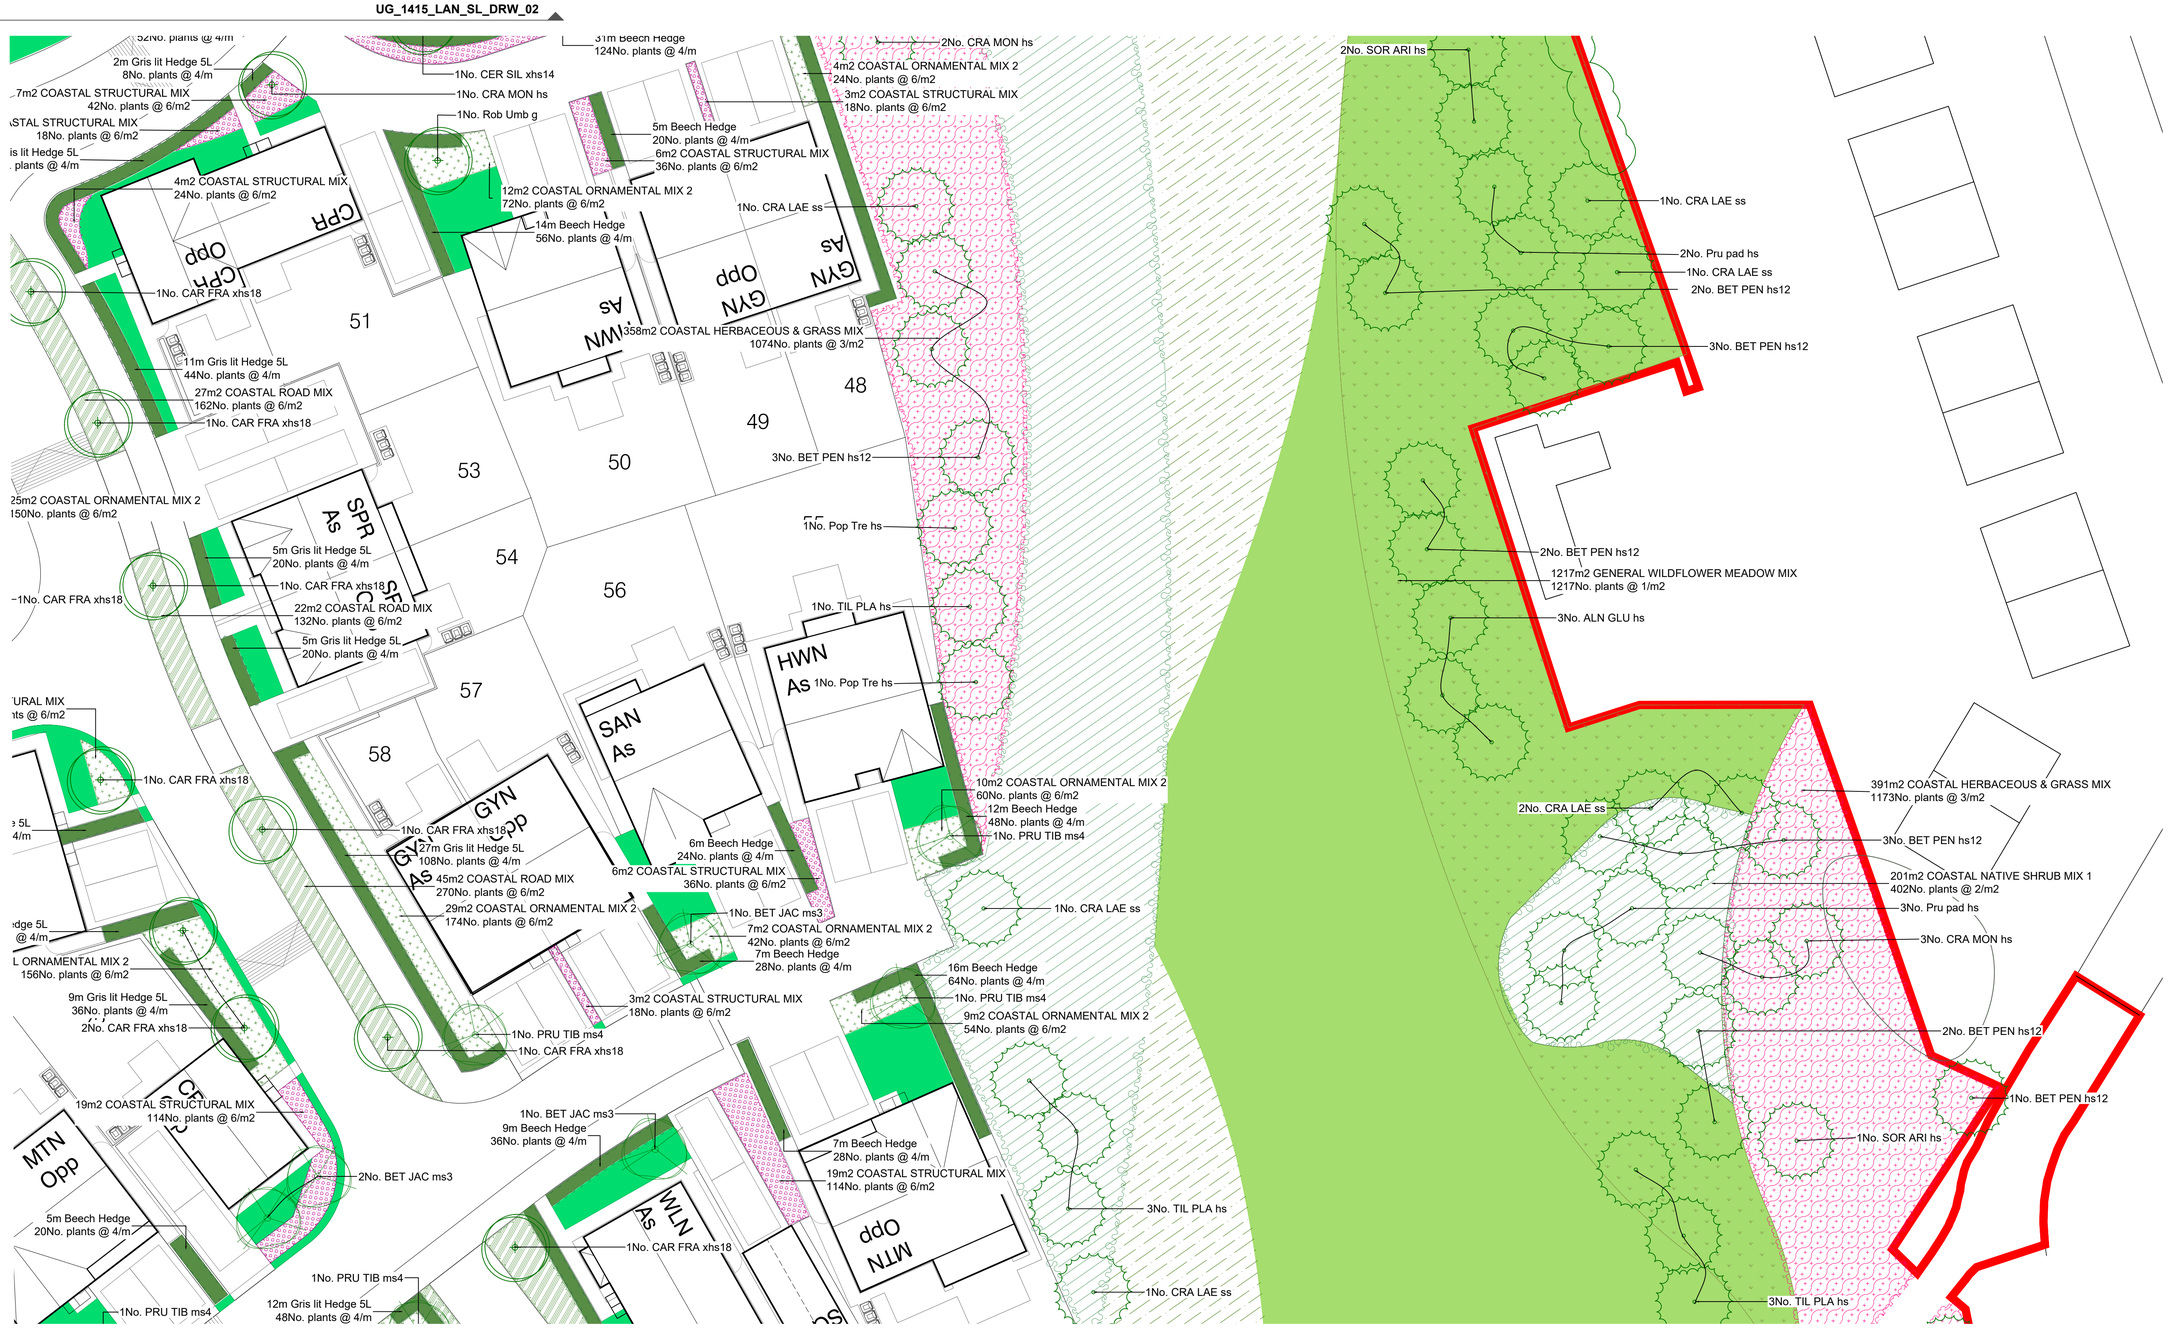

KEY

RED LINE BOUNDARY

Soft Works

EXISTING TREES
To be retained

TREE PLANTING TO OPEN PUBLIC SPACES
Refer to planting schedule for further information

TREE PLANTING TO RESIDENTIAL PROPERTIES
Refer to planting schedule for further information

MULTISTEM TREE PLANTING TO RESIDENTIAL PROPERTIES AND LINEAR PARK
Refer to planting schedule for further information

HEDGEROW PLANTING
Refer to planting schedule for further information

PLANTING MIX TO RESIDENTIAL PROPERTIES - TYPE 1
Refer to planting schedule for further information, section *Coastal Ornamental Mix*

PLANTING MIX TO RESIDENTIAL PROPERTIES - TYPE 2
Refer to planting schedule for further information, section *Coastal Structural Mix*

STREET PLANTING MIX
Refer to planting schedule for further information, section *Coastal Road Mix*

WOODLAND PLANTING MIX
Refer to planting schedule for further information, section *Coastal Native Shrub Mix*

HERBACEOUS PERENNIAL & GRASS PLANTING MIX
Refer to planting schedule for further information, section *Coastal Herbaceous & Grass Mix*

NATIVE TREE AND SHRUB PLANTING MIX
Refer to planting schedule for further information, section *Native Tree and Shrub Planting Mix*

SUDS PLANTING MIX
Refer to planting schedule for further information, section *Coastal Rain Garden Planting Mix*

TURF GRASS

AMENITY GRASS

MEADOW PLANTING
Refer to planting schedule for further information, section *Meadow Mix*

WET MEADOW
Refer to planting schedule for further information, section *Wet Meadow Mix*

BULB MIX PLANTING
Refer to planting schedule for further information, section *Bulb Mix*

MARGINAL PLANTING
Refer to planting schedule for further information, section *Marginals Mix*

SUDS POND

Do not scale this drawing (printed or electronic version).

Contractors must check all dimensions from site

This drawing is copyright and is for use on this site only. This drawing should be read in conjunction with all relevant consultants drawings and specialist subcontractors / supply chain drawings and specifications.

All works to be carried out in accordance with the latest British Standards / Codes of Practice unless specifically directed otherwise in the specification.

Responsibility for the reproduction of this drawing in paper form, or issued in electronic format, lies with the recipient to check that all information has been replicated in full and is correct when comparedto the original paper or electronic image.

Graphical representations of equipment on this drawing have been co-ordinated, but are approximations only. Please refer to the specifications and / or details for actual sizes and / or specific contractor construction information.

Notes:-

FOR PLANTING SCHEDULE REFER TO UG_1415_LAN_SL_DRW_01

REV.	DATE	DESCRIPTION	DRAWN	CHK'D
P03	03/08/22	Second issue for planning	KT	MT
P02	01/08/22	Second issue for planning	KT	MT
P01	13/06/22	First issue for planning	KT	MT

U R B A N
G R E E N

A: Ground Floor, The Tower,
Deva City Office Park, Trinity Way,
Manchester M3 7BF

T: +44 (0) 161 312 3131

weareurbangreen.co.uk

Client:
Story Homes

Project:
Edgehill Park, Phase 4

Title:
Soft Landscape Plan
Sheet 4 of 7

Issue:
Planning

Drawn:	Checked:	Approved:
KT	MT	ME
Project: UG1415	**Scale @ A1:** 1:200	**Date:** 07/03/2022
Dwg No: UG_1415_LAN_SL_DRW_04		**Revision:** P03