Room Schedule Level 3 Proposed

Level	Name	Department	Area
GDA Level 03	En Suite	4 Bed End of Life Suite	5 m²
GDA Level 03	En suite	4 Bed End of Life Suite	5 m²
GDA Level 03	En suite	4 Bed End of Life Suite	5 m²
GDA Level 03	En- suite	4 Bed End of Life Suite	5 m²
GDA Level 03	EOL suite	4 Bed End of Life Suite	20 m²
GDA Level 03	eol suite	4 Bed End of Life Suite	20 m²
GDA Level 03	eol suite	4 Bed End of Life Suite	20 m²
GDA Level 03	eol suite	4 Bed End of Life Suite	20 m²
4 Bed End of Life Suite: 8			99 m²
GDA Level 03	4 Bed Bay	24 Bed Ward	62 m²
GDA Level 03	4 bed bay	24 Bed Ward	62 m²
GDA Level 03	4 bed bay	24 Bed Ward	62 m²
GDA Level 03	bariatric bed	24 Bed Ward	27 m²
GDA Level 03	bariatric bed	24 Bed Ward	27 m²
GDA Level 03	Bev	24 Bed Ward	12 m²
GDA Level 03	circulation	24 Bed Ward	57 m²
GDA Level 03	circulation	24 Bed Ward	54 m²
GDA Level 03	circulation	24 Bed Ward	85 m²
GDA Level 03	clean utility	24 Bed Ward	10 m²
GDA Level 03	clean utility	24 Bed Ward	10 m²
GDA Level 03	Cleaners	24 Bed Ward	8 m²
GDA Level 03	day room	24 Bed Ward	29 m²
GDA Level 03	dirty utility	24 Bed Ward	12 m²
GDA Level 03	dirty utility	24 Bed Ward	12 m²
GDA Level 03	Disp. Hold	24 Bed Ward	6 m²

Room Schedule Level 3 Proposed

Level	Name	Department	Area
GDA Level 03	Disp. Hold	24 Bed Ward	6 m²
GDA Level 03	e/s	24 Bed Ward	7 m²
GDA Level 03	En Suite	24 Bed Ward	5 m²
GDA Level 03	En Suite	24 Bed Ward	7 m²
GDA Level 03	En suite	24 Bed Ward	5 m²
GDA Level 03	En suite	24 Bed Ward	5 m²
GDA Level 03	En-suite	24 Bed Ward	5 m²
GDA Level 03	En-suite	24 Bed Ward	7 m²
GDA Level 03	En-suite	24 Bed Ward	5 m²
GDA Level 03	En-suite	24 Bed Ward	8 m²
GDA Level 03	En-suite	24 Bed Ward	7 m²
GDA Level 03	En-suite	24 Bed Ward	8 m²
GDA Level 03	EQ Bay	24 Bed Ward	13 m²
GDA Level 03	EQ Bay	24 Bed Ward	2 m²
GDA Level 03	family room	24 Bed Ward	16 m²
GDA Level 03	In	24 Bed Ward	3 m²
GDA Level 03	In	24 Bed Ward	3 m²
GDA Level 03	office	24 Bed Ward	9 m²
GDA Level 03	office	24 Bed Ward	9 m²
GDA Level 03	Pantry	24 Bed Ward	13 m²
GDA Level 03	quiet room	24 Bed Ward	16 m²
GDA Level 03	recycle	24 Bed Ward	4 m²
GDA Level 03	Single Bed	24 Bed Ward	20 m²
GDA Level 03	Single Bed	24 Bed Ward	20 m²

Room Schedule Level 3 Proposed

Level	Name	Department	Area
GDA Level 03	Single Bed	24 Bed Ward	20 m²
GDA Level 03	Single Bed	24 Bed Ward	20 m²
GDA Level 03	Single Bed	24 Bed Ward	20 m²
GDA Level 03	Single Bed	24 Bed Ward	20 m²
GDA Level 03	Single Bed	24 Bed Ward	62 m²
GDA Level 03	st	24 Bed Ward	3 m²
GDA Level 03	st	24 Bed Ward	12 m²
GDA Level 03	staff base	24 Bed Ward	9 m²
GDA Level 03	staff base	24 Bed Ward	9 m²
GDA Level 03	staff rest	24 Bed Ward	16 m²
GDA Level 03	TD	24 Bed Ward	4 m²
GDA Level 03	TD	24 Bed Ward	4 m²
GDA Level 03	Treatment	24 Bed Ward	16 m²
GDA Level 03	treatment	24 Bed Ward	28 m²
GDA Level 03	WC	24 Bed Ward	2 m²
GDA Level 03	WC	24 Bed Ward	2 m²
GDA Level 03	WC	24 Bed Ward	3 m²
GDA Level 03	wc	24 Bed Ward	3 m²
GDA Level 03	wc	24 Bed Ward	4 m²
GDA Level 03	wc	24 Bed Ward	4 m²
GDA Level 03	wc	24 Bed Ward	4 m²
GDA Level 03	wc	24 Bed Ward	3 m²
24 Bed Ward: 65			1033 m²

Room Schedule Level 3 Proposed

Level	Name	Department	Area
GDA Level 03	Hospital Street	Circulation (Hospital Street)	40 m²
GDA Level 03	Hospital Street	Circulation (Hospital Street)	87 m²
GDA Level 03	Hospital Street	Circulation (Hospital Street)	53 m²
GDA Level 03	Lobby	Circulation (Hospital Street)	74 m²
GDA Level 03	lobby	Circulation (Hospital Street)	41 m²
GDA Level 03	lobby	Circulation (Hospital Street)	19 m²
Circulation (Hospital Street): 6			315 m²
GDA Level 03	Lift	Circulation (Stairs)	8 m²
GDA Level 03	Lift	Circulation (Stairs)	8 m²
GDA Level 03	Stairs	Circulation (Stairs)	32 m²
Circulation (Stairs): 3			47 m²
GDA Level 03	store (paeds)	Paediatrics	12 m²
Paediatrics: 1			12 m²
GDA Level 03	activity	Physiotherapies	26 m²
GDA Level 03	C/E	Physiotherapies	14 m²
GDA Level 03	lobby	Physiotherapies	15 m²
GDA Level 03	physio	Physiotherapies	8 m²
GDA Level 03	physio	Physiotherapies	8 m²
Physiotherapies: 5			71 m²
GDA Level 03	sw	Plant	1 m²
GDA Level 03	sw	Plant	1 m²
Plant: 2			2 m²
GDA Level 03	Retail	Retail	96 m²
Retail: 1			96 m²
GDA Level 03	3p office	Shared	11 m²
GDA Level 03	changing places	Shared	13 m²
GDA Level 03	equip store	Shared	32 m²
GDA Level 03	lobby	Shared	7 m²
GDA Level 03	lobby	Shared	8 m²
GDA Level 03	m.d.t	Shared	28 m²
GDA Level 03	m.d.t	Shared	25 m²
Shared: 7			123 m²
Grand total: 98			1799 m²

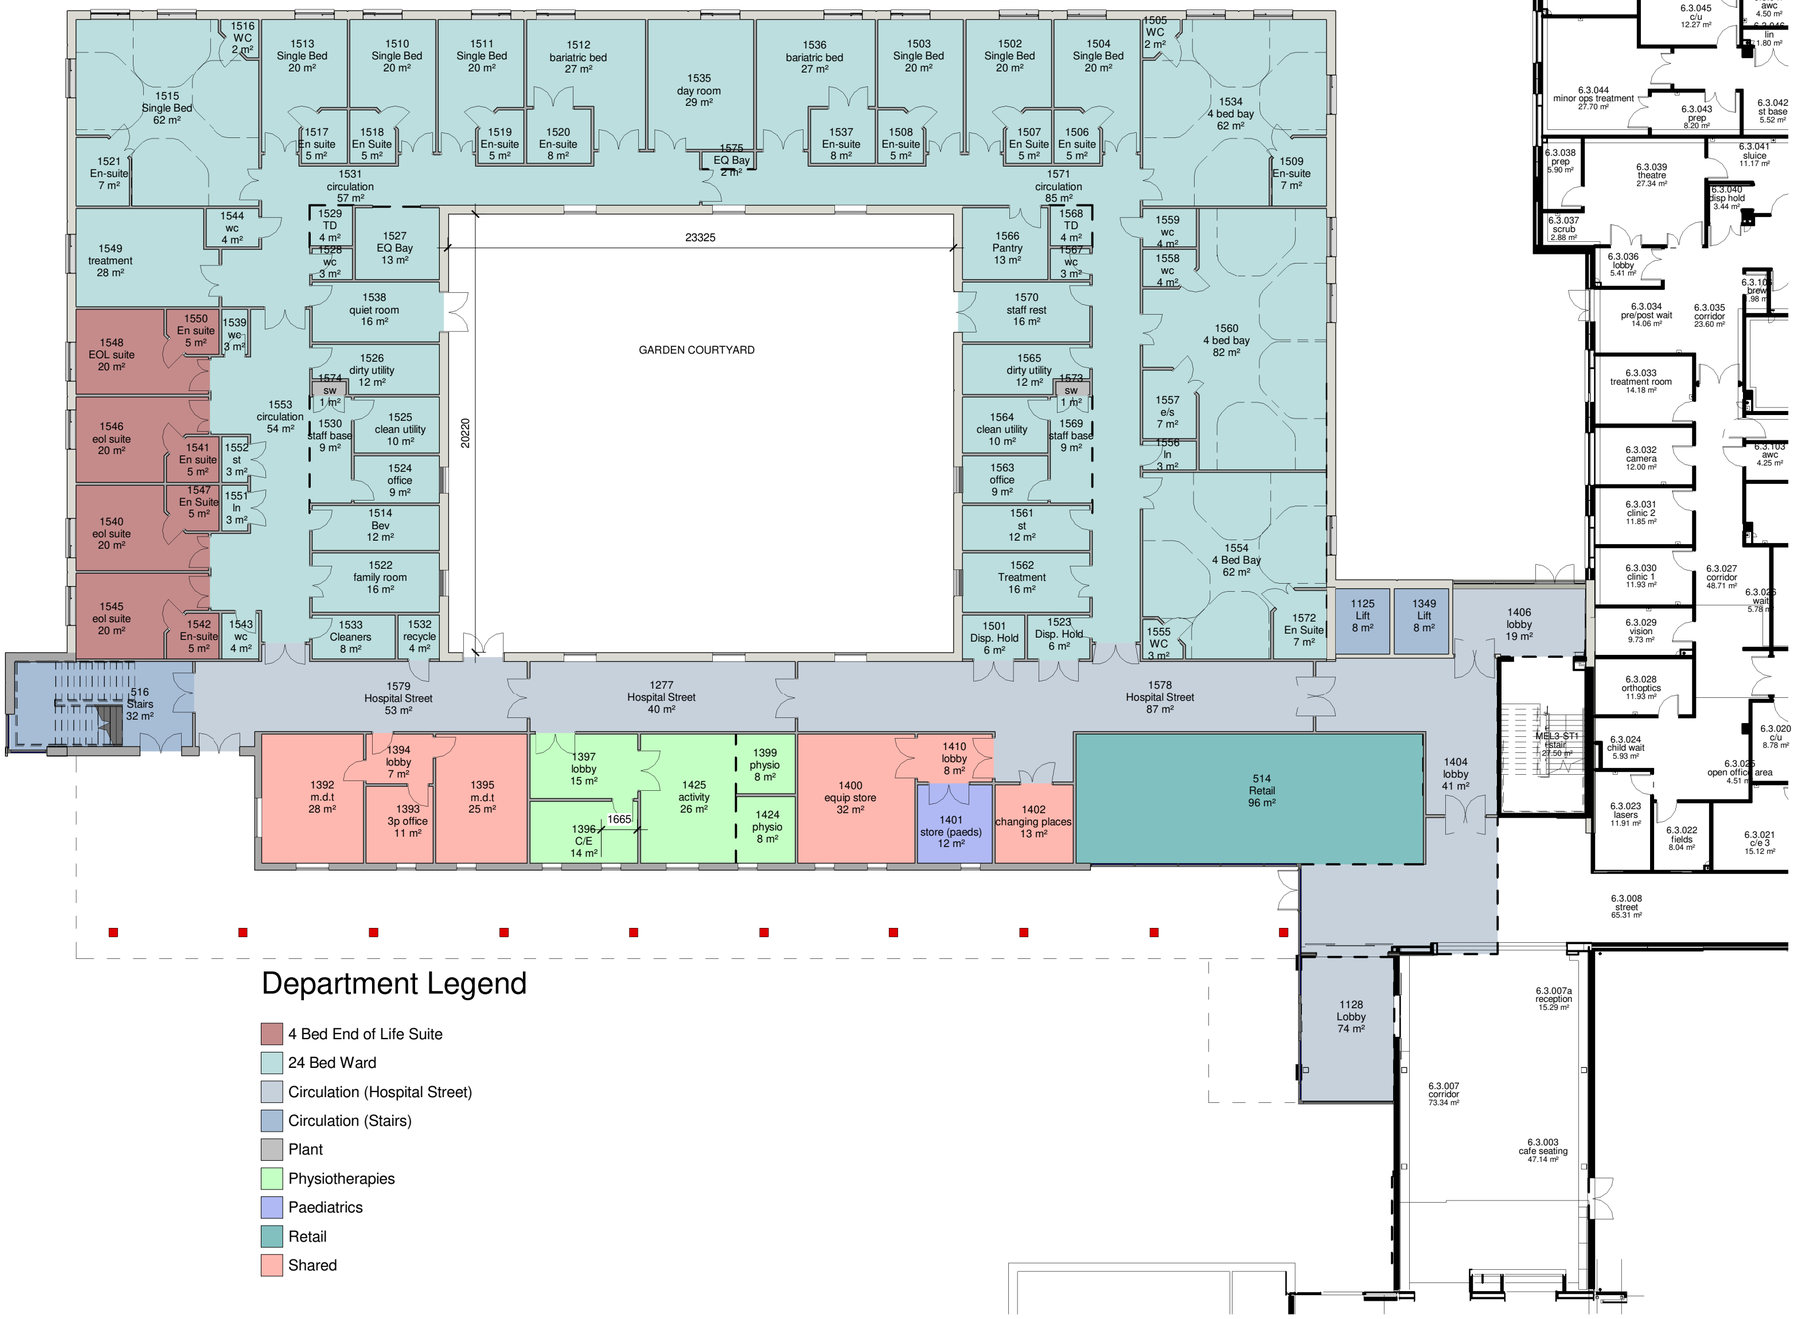

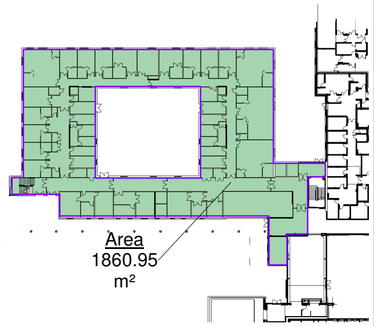

Department Legend

- 4 Bed End of Life Suite
- 24 Bed Ward
- Circulation (Hospital Street)
- Circulation (Stairs)
- Plant
- Physiotherapies
- Paediatrics
- Retail
- Shared

Checked by	Date

2 0 2 4 6 8 10

SCALE 1: 200 m

Drawing issued for illustrative purposes only

THIS DRAWING (OR ANY PART THEREOF) MAY NOT BE COPIED, TRANSMITTED OR DISCLOSED TO ANY THIRD PARTY OR UNAUTHORISED PERSON WITHOUT THE PRIOR WRITTEN PERMISSION OF GILLING DOD ARCHITECTS.

THIS DRAWING IS TO BE READ IN CONJUNCTION WITH ALL OTHER RELEVANT DRAWINGS PREPARED BY CONSULTANTS AND SUB-CONTRACTORS.

DO NOT SCALE FROM THIS DRAWING. WORK ONLY TO PRINTED DIMENSIONS.

REPORT ANY DISCREPANCIES TO THE ARCHITECT OR REPRESENTATIVES THEREOF.

© ALL RIGHTS RESERVED. NO PART OF THIS DRAWING MAY BE REPRODUCED OR TRANSMITTED IN ANY FORM OR BY ANY MEANS WITHOUT THE WRITTEN PERMISSIONS OF THE COPYRIGHT HOLDER

ONCE PRINTED AND DISTRIBUTED THIS DOCUMENT IS ASSUMED UNCONTROLLED

Rev	By	Description	Date
P06	BW	Issued for Outline Planning	23/07/20
P05	BW	Issued for Comment	13/05/20
P04	PMG	Updated to CCL Comments	10/02/20
P03	PS	Issued for Comment	30/01/20
P02	PMG	Issued for Information	24/01/20
P01	BW	First Issue	17/01/20

gilling dod architects

The Cruck Barn, Duxbury Park, Chorley, Lancashire. PR7 4AT
t: 01257 260070 *f:* 01257 260071

Client
North Cumbria University Hospitals NHS Trust

Project
West Cumberland Hospital, Whitehaven - Phase 2

Title
Phase 2 Block - Inpatient Ward Accommodation Proposed Level 03 Plan

Drawing Status
For Planning

Project Number	Drawn By	Checked By	Approved
8060k	BW	AG	SK

Scale	Sheet Size	Suitability	Rev.
As indicated	A2	S2	P06

Drawing Number
WCH-GDA-V7-03-DR-A-05_20-0003