Room Schedule Level 4 Proposed

Level	Name	Area	Department
GDA Level 04	3 Bed Bay	53 m²	14 Bed Paediatrics
GDA Level 04	4 Bed Bay	60 m²	14 Bed Paediatrics
GDA Level 04	bath/wc	7 m²	14 Bed Paediatrics
GDA Level 04	C/E	12 m²	14 Bed Paediatrics
GDA Level 04	C/E	12 m²	14 Bed Paediatrics
GDA Level 04	C/U	12 m²	14 Bed Paediatrics
GDA Level 04	Circ.	87 m²	14 Bed Paediatrics
GDA Level 04	Circ.	37 m²	14 Bed Paediatrics
GDA Level 04	clnr	7 m²	14 Bed Paediatrics
GDA Level 04	day room	22 m²	14 Bed Paediatrics
GDA Level 04	Dis WC	6 m²	14 Bed Paediatrics
GDA Level 04	Doctor's Office	12 m²	14 Bed Paediatrics
GDA Level 04	DU	9 m²	14 Bed Paediatrics
GDA Level 04	En Suite	5 m²	14 Bed Paediatrics
GDA Level 04	En Suite	5 m²	14 Bed Paediatrics
GDA Level 04	En Suite	5 m²	14 Bed Paediatrics
GDA Level 04	En Suite	6 m²	14 Bed Paediatrics
GDA Level 04	En suite	5 m²	14 Bed Paediatrics
GDA Level 04	En suite	5 m²	14 Bed Paediatrics
GDA Level 04	En suite	5 m²	14 Bed Paediatrics
GDA Level 04	En suite	5 m²	14 Bed Paediatrics
GDA Level 04	family room	8 m²	14 Bed Paediatrics
GDA Level 04	Isolation	5 m²	14 Bed Paediatrics
GDA Level 04	Kitchen	10 m²	14 Bed Paediatrics
GDA Level 04	lin	1 m²	14 Bed Paediatrics
GDA Level 04	Singe Bed	16 m²	14 Bed Paediatrics
GDA Level 04	Single Bed	20 m²	14 Bed Paediatrics
GDA Level 04	Single Bed	16 m²	14 Bed Paediatrics
GDA Level 04	Single Bed	16 m²	14 Bed Paediatrics
GDA Level 04	single bed	18 m²	14 Bed Paediatrics
GDA Level 04	Single Room	16 m²	14 Bed Paediatrics
GDA Level 04	Single Room	16 m²	14 Bed Paediatrics

Room Schedule Level 4 Proposed

Level	Name	Area	Department
GDA Level 04	st	11 m²	14 Bed Paediatrics
GDA Level 04	st	3 m²	14 Bed Paediatrics
GDA Level 04	st	1 m²	14 Bed Paediatrics
GDA Level 04	st	1 m²	14 Bed Paediatrics
GDA Level 04	st	1 m²	14 Bed Paediatrics
GDA Level 04	st	1 m²	14 Bed Paediatrics
GDA Level 04	Staff Base	8 m²	14 Bed Paediatrics
GDA Level 04	Staff Base	7 m²	14 Bed Paediatrics
GDA Level 04	staff rest	9 m²	14 Bed Paediatrics
GDA Level 04	Treatment	16 m²	14 Bed Paediatrics
GDA Level 04	ward manager	8 m²	14 Bed Paediatrics
GDA Level 04	wc	2 m²	14 Bed Paediatrics
14 Bed Paediatrics: 44		591 m²	
GDA Level 04	4 Bed Bay	62 m²	32 Bed Ward
GDA Level 04	4 Bed Bay	61 m²	32 Bed Ward
GDA Level 04	4 bed bay	62 m²	32 Bed Ward
GDA Level 04	4 bed bay	82 m²	32 Bed Ward
GDA Level 04	4 bed bay	81 m²	32 Bed Ward
GDA Level 04	4 bed bay	62 m²	32 Bed Ward
GDA Level 04	bariatric bed	27 m²	32 Bed Ward
GDA Level 04	bariatric bed	27 m²	32 Bed Ward
GDA Level 04	Bev	12 m²	32 Bed Ward
GDA Level 04	Circulation	85 m²	32 Bed Ward
GDA Level 04	circulation	88 m²	32 Bed Ward
GDA Level 04	clean utility	10 m²	32 Bed Ward
GDA Level 04	clean utility	10 m²	32 Bed Ward
GDA Level 04	Cleaners	8 m²	32 Bed Ward
GDA Level 04	day room	29 m²	32 Bed Ward
GDA Level 04	dirty utility	12 m²	32 Bed Ward
GDA Level 04	dirty utility	12 m²	32 Bed Ward
GDA Level 04	Disp. Hold	6 m²	32 Bed Ward
GDA Level 04	Disp. Hold	6 m²	32 Bed Ward

Room Schedule Level 4 Proposed

Level	Name	Area	Department
GDA Level 04	e/s	7 m²	32 Bed Ward
GDA Level 04	e/s	7 m²	32 Bed Ward
GDA Level 04	En Suite	5 m²	32 Bed Ward
GDA Level 04	En Suite	5 m²	32 Bed Ward
GDA Level 04	En Suite	7 m²	32 Bed Ward
GDA Level 04	En Suite	7 m²	32 Bed Ward
GDA Level 04	En suite	5 m²	32 Bed Ward
GDA Level 04	En suite	5 m²	32 Bed Ward
GDA Level 04	En suite	7 m²	32 Bed Ward
GDA Level 04	En-suite	5 m²	32 Bed Ward
GDA Level 04	En-suite	8 m²	32 Bed Ward
GDA Level 04	En-suite	7 m²	32 Bed Ward
GDA Level 04	En-suite	8 m²	32 Bed Ward
GDA Level 04	EQ Bay	13 m²	32 Bed Ward
GDA Level 04	EQ Bay	2 m²	32 Bed Ward
GDA Level 04	In	3 m²	32 Bed Ward
GDA Level 04	In	3 m²	32 Bed Ward
GDA Level 04	office	9 m²	32 Bed Ward
GDA Level 04	office	9 m²	32 Bed Ward
GDA Level 04	Pantry	13 m²	32 Bed Ward
GDA Level 04	quiet room	16 m²	32 Bed Ward
GDA Level 04	recycle	4 m²	32 Bed Ward
GDA Level 04	Single Bed	20 m²	32 Bed Ward
GDA Level 04	Single Bed	20 m²	32 Bed Ward
GDA Level 04	Single Bed	20 m²	32 Bed Ward
GDA Level 04	Single Bed	20 m²	32 Bed Ward
GDA Level 04	Single Bed	20 m²	32 Bed Ward
GDA Level 04	Single Bed	20 m²	32 Bed Ward
GDA Level 04	st	12 m²	32 Bed Ward
GDA Level 04	staff base	9 m²	32 Bed Ward
GDA Level 04	staff base	9 m²	32 Bed Ward

Room Schedule Level 4 Proposed

Level	Name	Area	Department
GDA Level 04	staff rest	16 m²	32 Bed Ward
GDA Level 04	TD	4 m²	32 Bed Ward
GDA Level 04	TD	4 m²	32 Bed Ward
GDA Level 04	Treatment	16 m²	32 Bed Ward
GDA Level 04	Treatment	16 m²	32 Bed Ward
GDA Level 04	WC	2 m²	32 Bed Ward
GDA Level 04	WC	2 m²	32 Bed Ward
GDA Level 04	WC	3 m²	32 Bed Ward
GDA Level 04	WC	3 m²	32 Bed Ward
GDA Level 04	wc	4 m²	32 Bed Ward
GDA Level 04	wc	4 m²	32 Bed Ward
GDA Level 04	wc	3 m²	32 Bed Ward
GDA Level 04	wc	3 m²	32 Bed Ward
32 Bed Ward: 64		1126 m²	
GDA Level 04	Hospital Street	85 m²	Circulation (Hospital Street)
GDA Level 04	Hospital Street	77 m²	Circulation (Hospital Street)
GDA Level 04	Lobby	47 m²	Circulation (Hospital Street)
GDA Level 04	lobby	19 m²	Circulation (Hospital Street)
GDA Level 04	waiting	3 m²	Circulation (Hospital Street)
Circulation (Hospital Street): 5		232 m²	
GDA Level 04	Lift	8 m²	Circulation (Stairs)
GDA Level 04	Lift	8 m²	Circulation (Stairs)
GDA Level 04	Lobby	9 m²	Circulation (Stairs)
GDA Level 04	Stairs	32 m²	Circulation (Stairs)
Circulation (Stairs): 4		56 m²	
GDA Level 04	WC	4 m²	Paediatrics
Paediatrics: 1		4 m²	
GDA Level 04	riser	3 m²	Plant
GDA Level 04	riser	4 m²	Plant
GDA Level 04	riser	4 m²	Plant
GDA Level 04	sw	2 m²	Plant
GDA Level 04	sw	1 m²	Plant
GDA Level 04	sw	1 m²	Plant
Plant: 6		15 m²	
Grand total: 124		2025 m²	

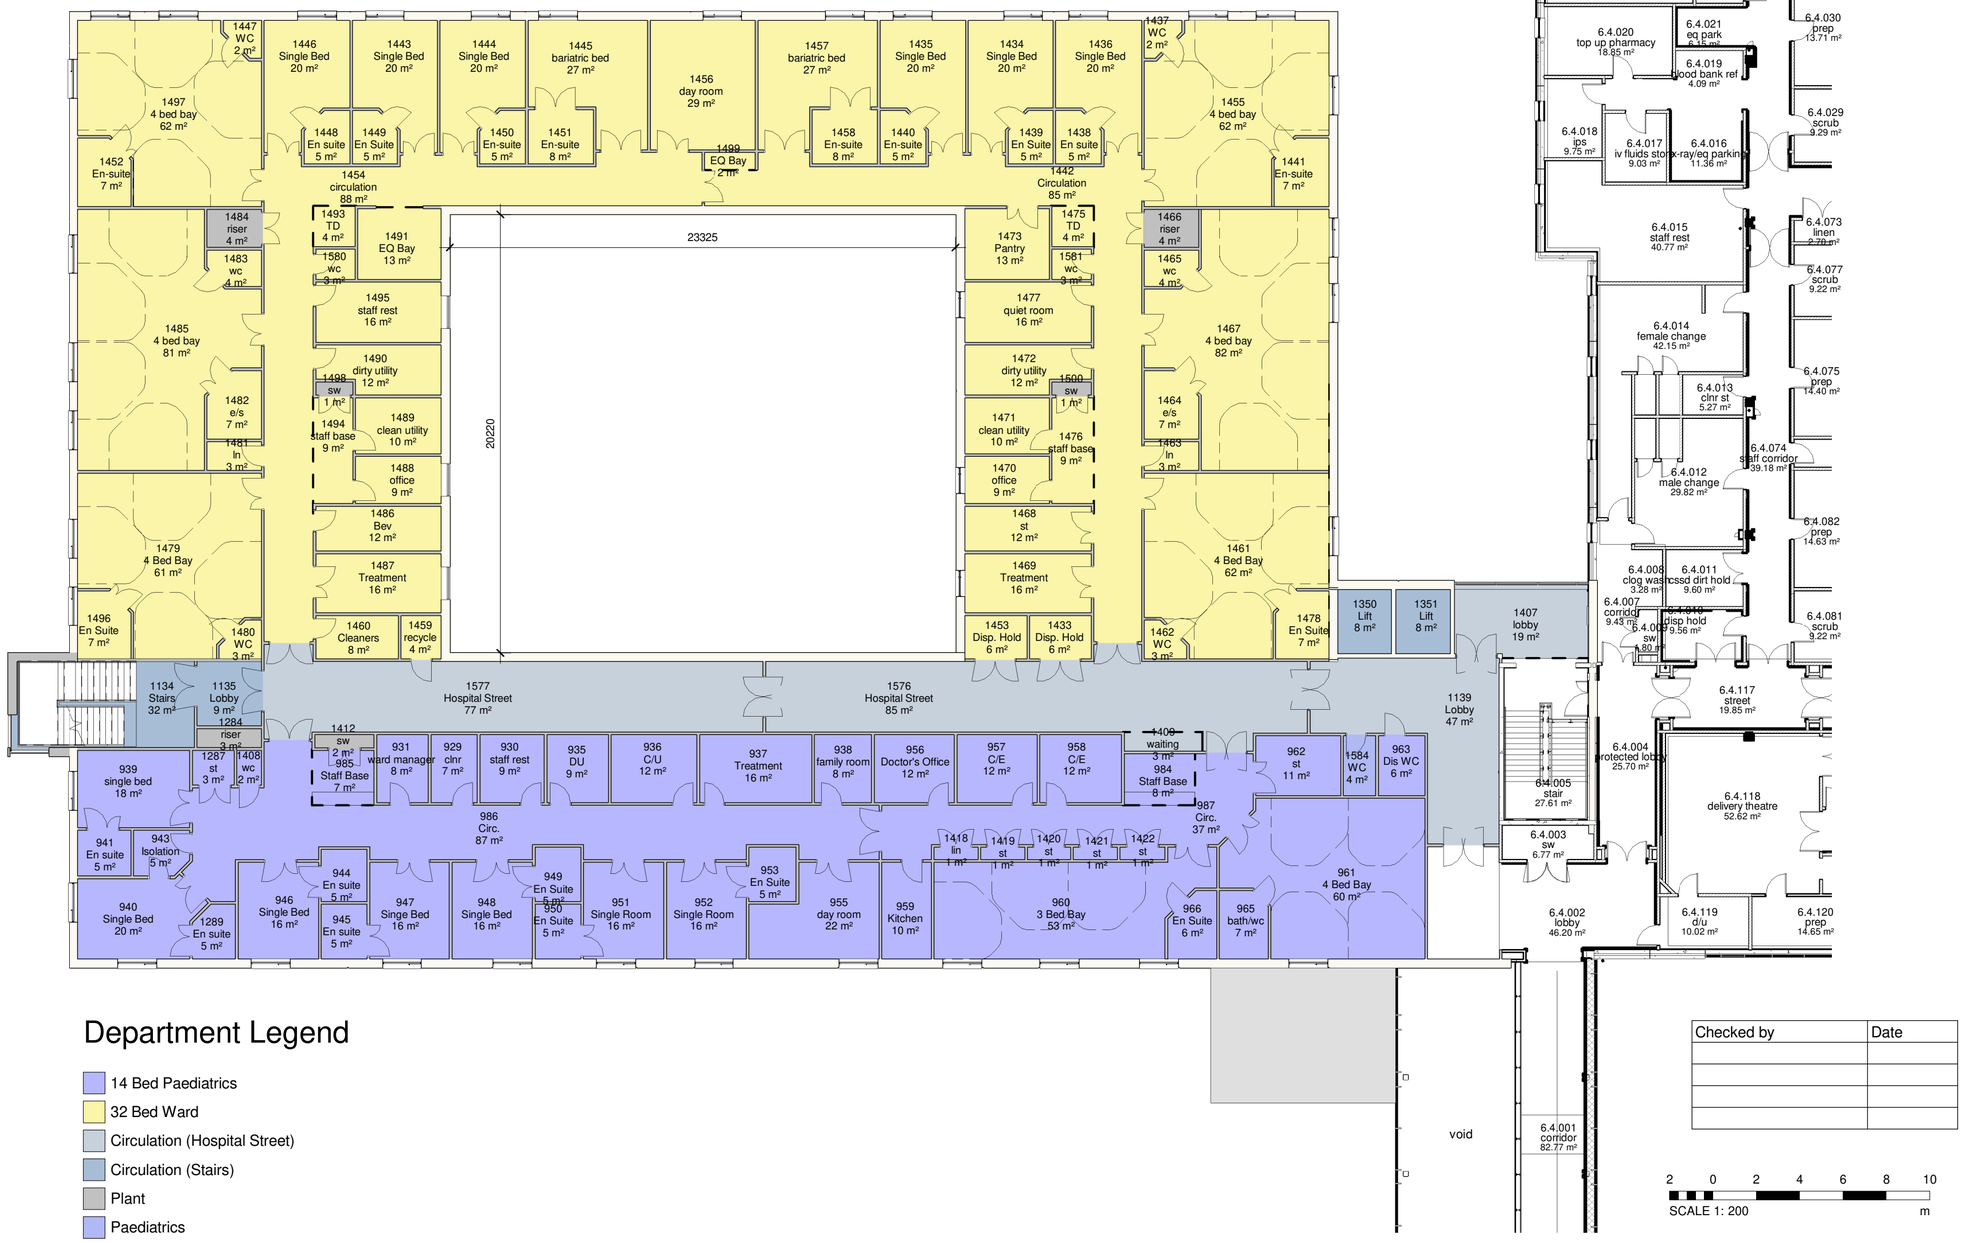

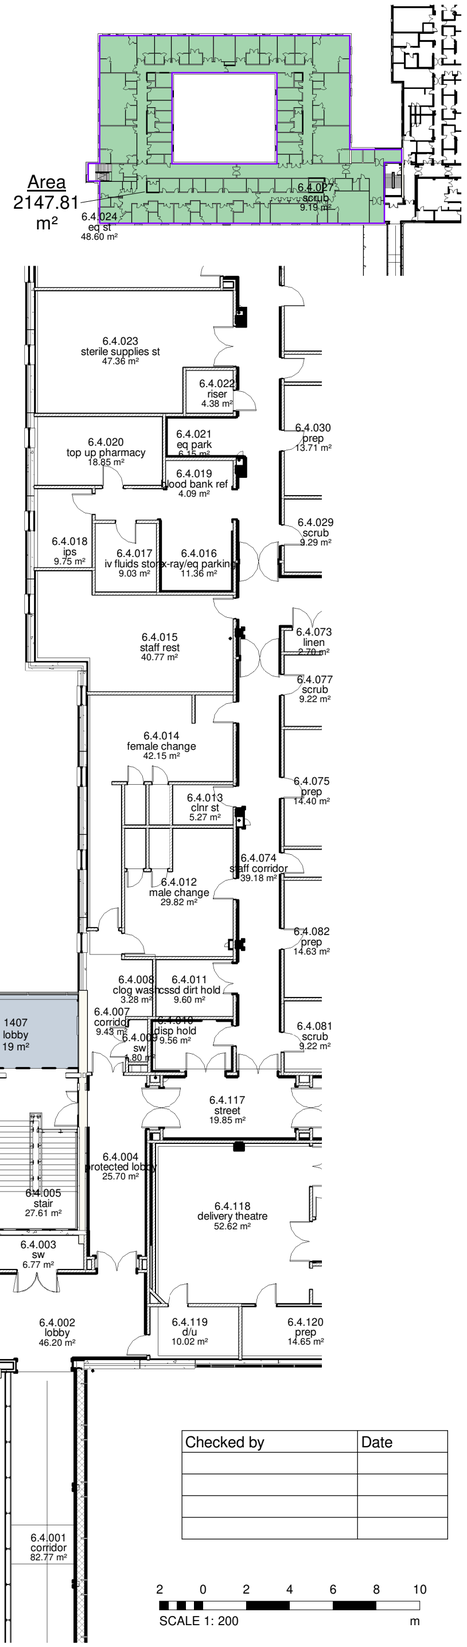

Department Legend

- 14 Bed Paediatrics
- 32 Bed Ward
- Circulation (Hospital Street)
- Circulation (Stairs)
- Plant
- Paediatrics

Checked by	Date

2 0 2 4 6 8 10
SCALE 1: 200 m

Drawing issued for illustrative purposes only

THIS DRAWING (OR ANY PART THEREOF) MAY NOT BE COPIED, TRANSMITTED OR DISCLOSED TO ANY THIRD PARTY OR UNAUTHORISED PERSON WITHOUT THE PRIOR WRITTEN PERMISSION OF GILLING DOD ARCHITECTS.

THIS DRAWING IS TO BE READ IN CONJUNCTION WITH ALL OTHER RELEVANT DRAWINGS PREPARED BY CONSULTANTS AND SUB-CONTRACTORS.

DO NOT SCALE FROM THIS DRAWING. WORK ONLY TO PRINTED DIMENSIONS.

REPORT ANY DISCREPANCIES TO THE ARCHITECT OR REPRESENTATIVES THEREOF.

© ALL RIGHTS RESERVED. NO PART OF THIS DRAWING MAY BE REPRODUCED OR TRANSMITTED IN ANY FORM OR BY ANY MEANS WITHOUT THE WRITTEN PERMISSIONS OF THE COPYRIGHT HOLDER

ONCE PRINTED AND DISTRIBUTED THIS DOCUMENT IS ASSUMED UNCONTROLLED

Rev	By	Description	Date
P06	BW	Issued for Outline Planning	23/07/20
P05	BW	Issued for Comment	13/05/20
P04	PMG	Updated to CCL Comments	10/02/20
P03	PS	Issued for Comment	30/01/20
P02	PMG	Issued for Information	24/01/20
P01	BW	First Issue	17/01/20

gilling dod architects
The Cruck Barn, Duxbury Park, Chorley, Lancashire. PR7 4AT
t: 01257 260070 f: 01257 260071

Client
North Cumbria University Hospitals NHS Trust

Project
West Cumberland Hospital, Whitehaven - Phase 2

Title
Phase 2 Block
Inpatient Ward Accommodation
Proposed Level 04 Plan

Drawing Status
Shared (Non Contractual)

Project Number	Drawn By	Checked By	Approved
8060k	BW	AG	SK

Scale	Sheet Size	Suitability	Rev.
As indicated	A2	S2	P06

Drawing Number
WCH-GDA-V7-04-DR-A-05_20-0004