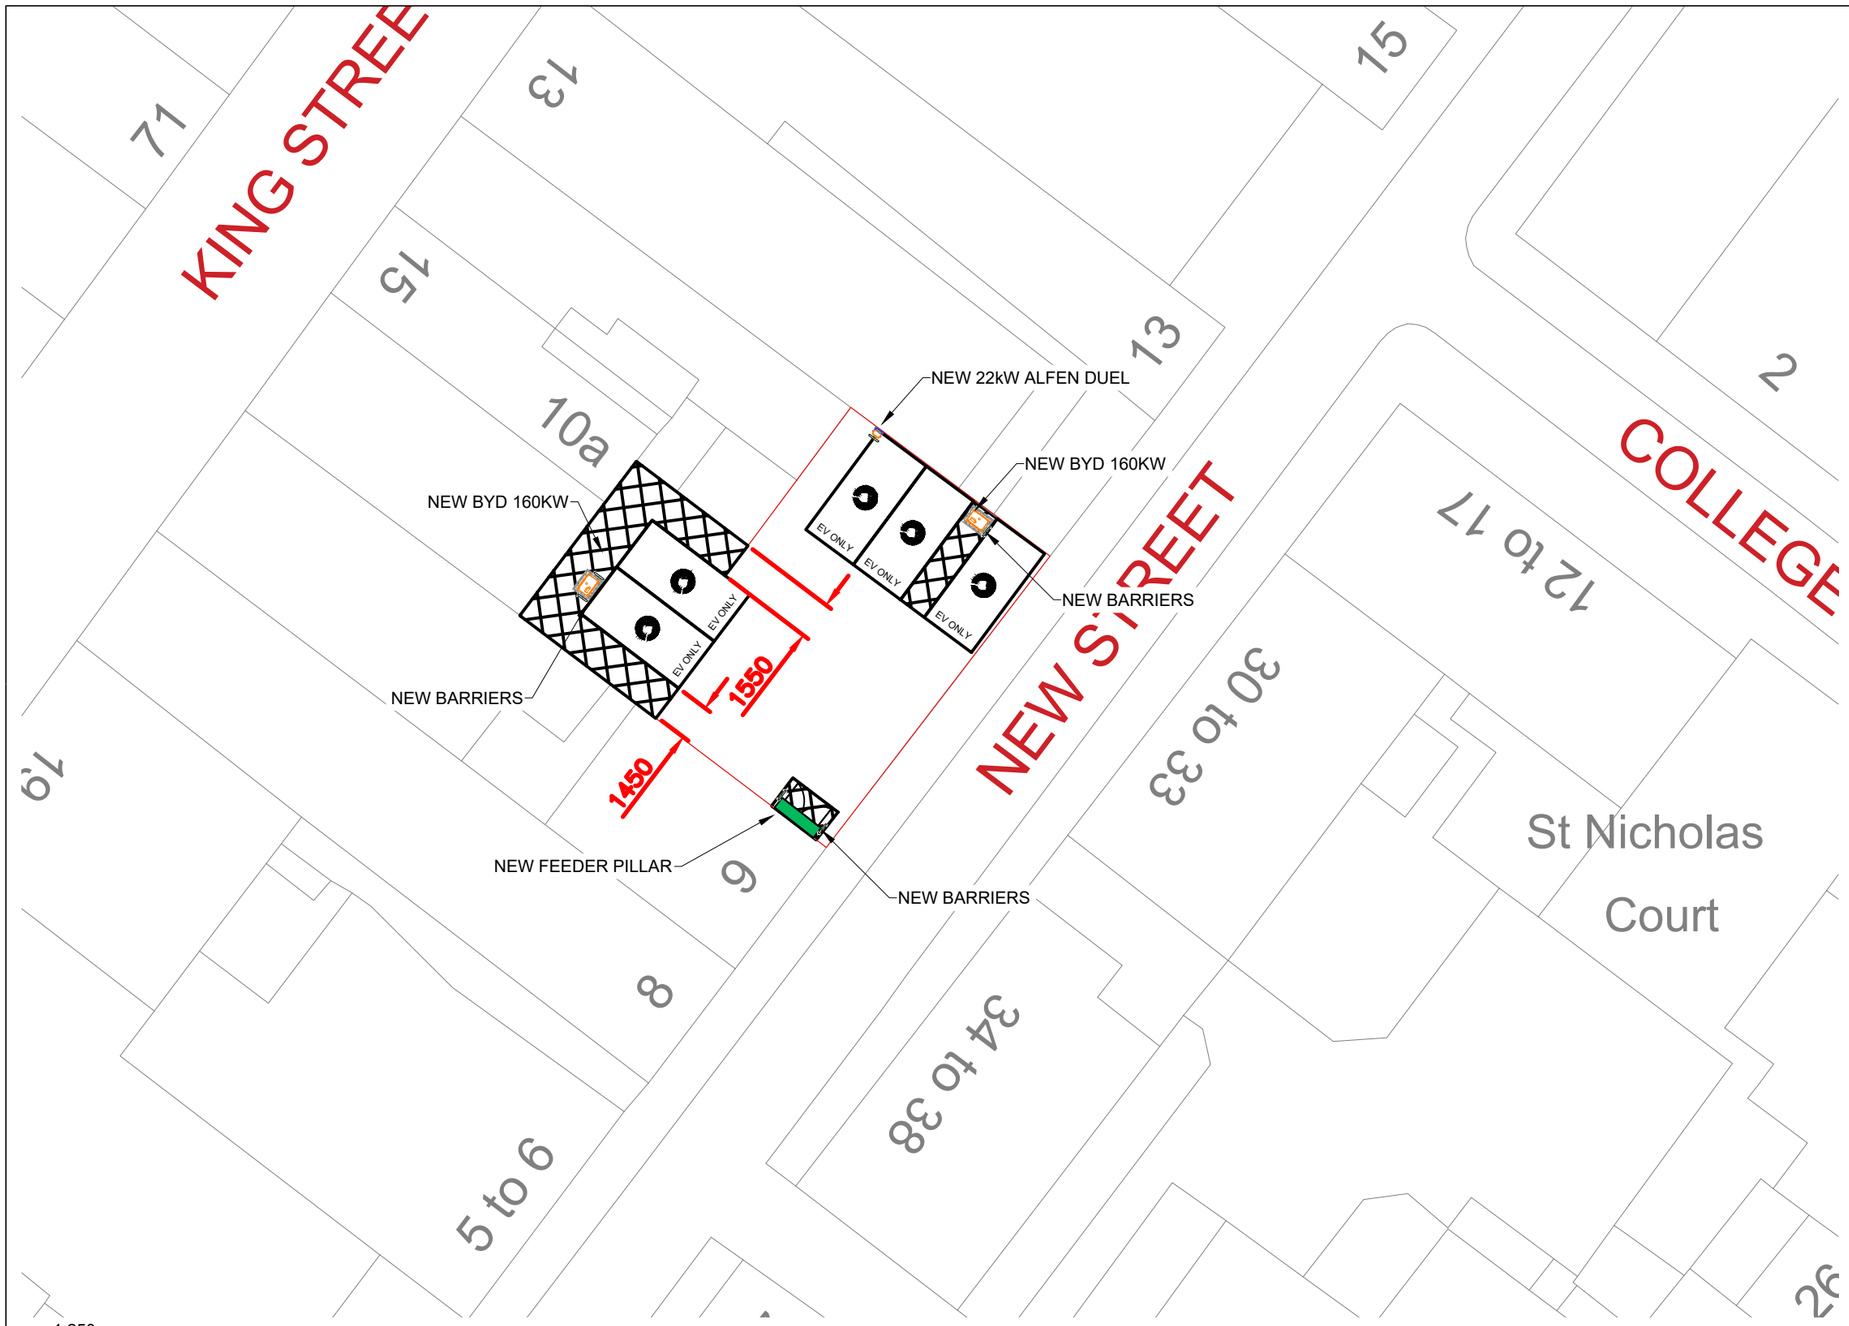

1:250

5m 0 5m 10m

ALFEN DUEL 22KW EV CHARGING UNIT

BYD 160KW EV CHARGING UNIT

HOOPED BARRIER PROTECTION

FEEDER PILLAR

WALK WAY

EV CHARGING BAY - 2.4m X 5.0m

Notes:

1. No Site Survey Undertaken
2. Drawings Prepared via desktop exercise - Existing Service Locations are Approximations

SITE LOCATION PLAN - 1:1250

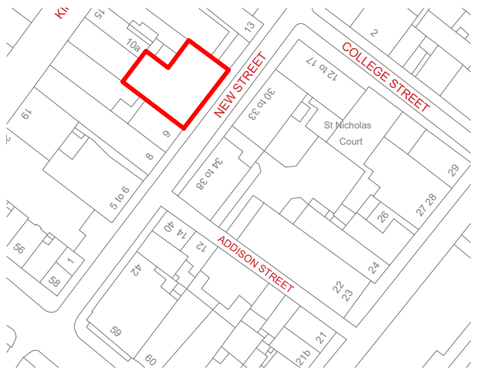

1:1250

25m 0 25m 50m

N W E S

REV	DATE	BY	DESCRIPTION	CHK	APD
B	14/08/24	AS	Charger removed	JH	IC
A	22/07/24	MM	New Design	JH	IC

ZEST

Zest Eco Ltd, Bond House, The Bourse,
Boar Lane, Leeds, LS1 5EN
web–Zest.uk.com email–operations@zest.uk.com

DRAWINGS STATUS: FOR PLANNING

DESIGN: ZEST

SCALE	DATE	DRAWN	CHECKED	APPROVED	SHT
1:250	JULY'24	AS	JH	IC	A3

DRAWING No. ZST–0000–03

PROJECT: NEW STREET, WHITEHAVEN CA28 7HT

TITLE: PROPOSED LAYOUT