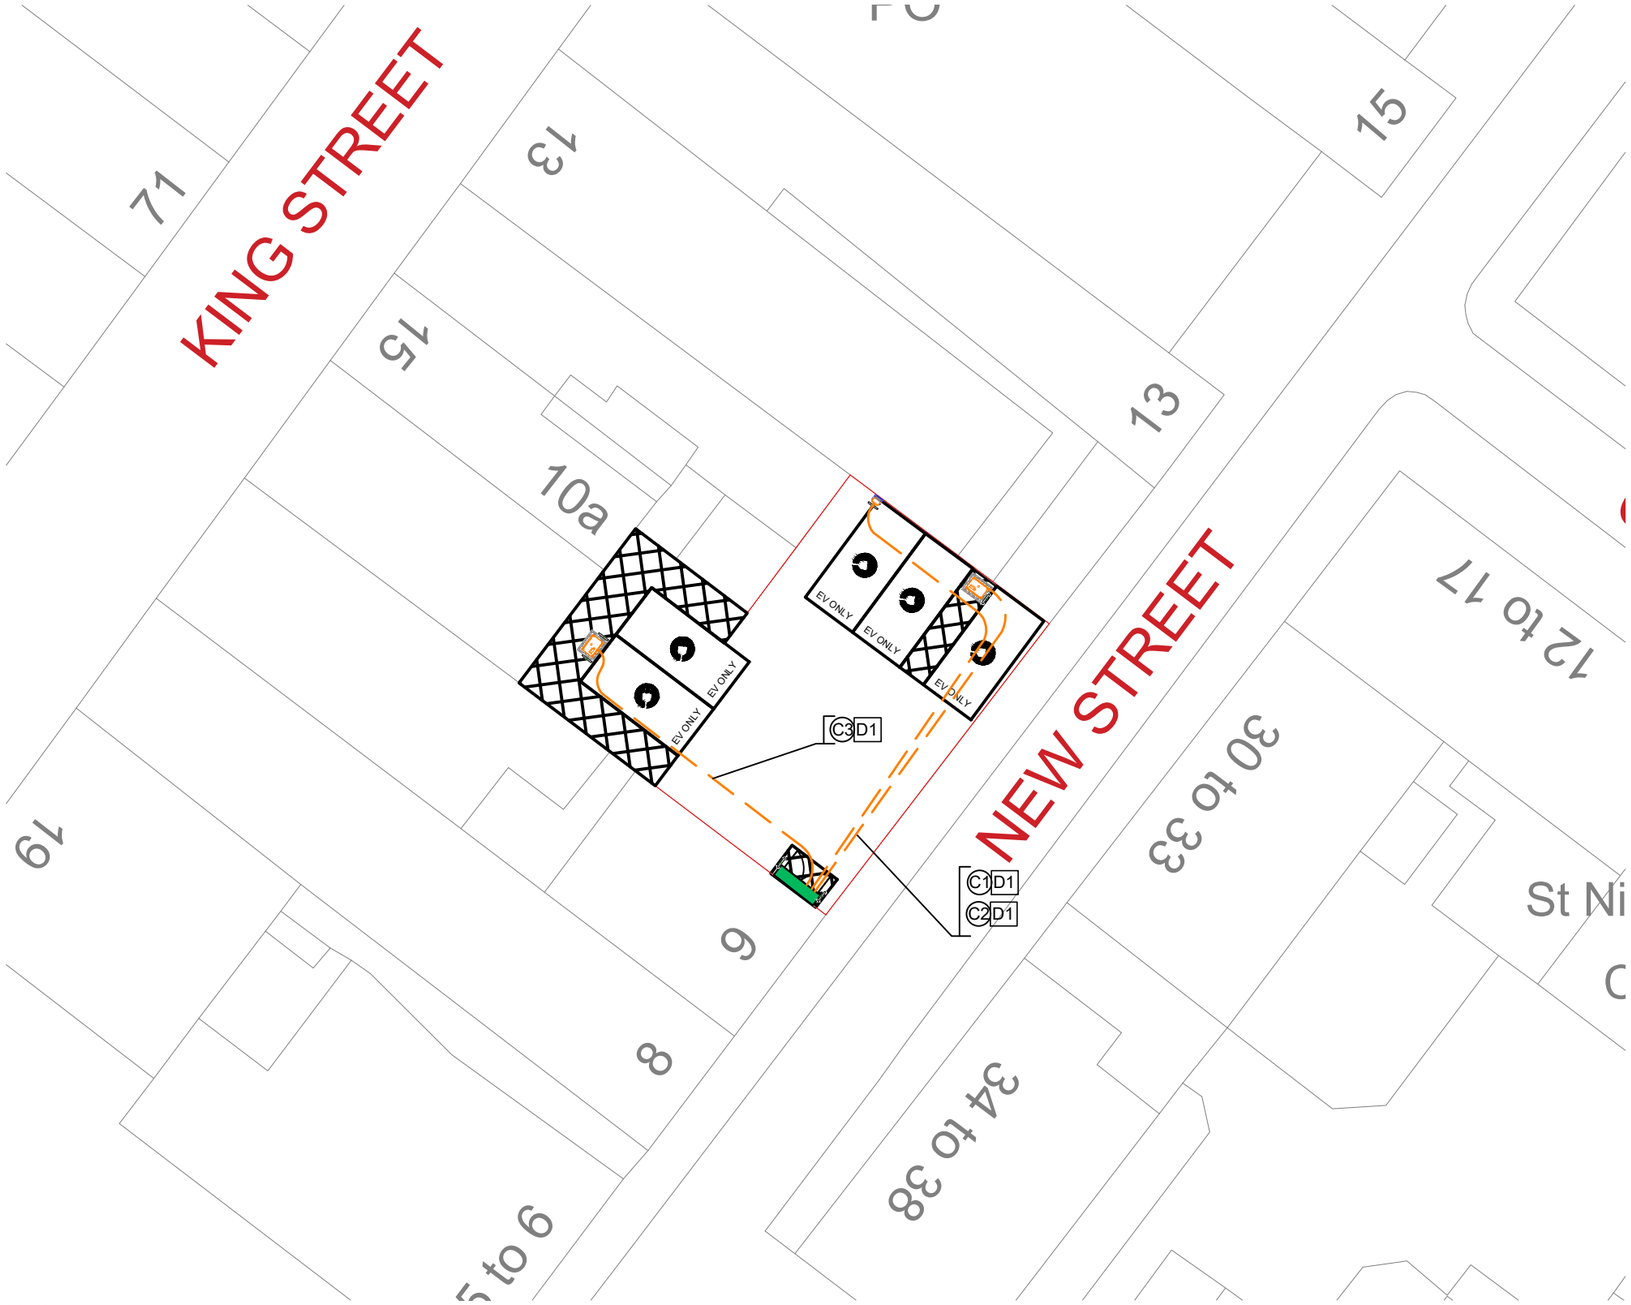

1:250

5m 0 5m 10m

LEGEND

ELECTRICAL DUCTS TO CHARGERS

CABLES LEGEND

C1 - POWER SUPPLY FOR CHARGER 1
C2 - POWER SUPPLY FOR CHARGER 2
C3 - POWER SUPPLY FOR CHARGER 3

DUCTS LEGEND

D1 - TWIN WALLED DUCT WITH 150mm

GENERIC CROSS SECTION

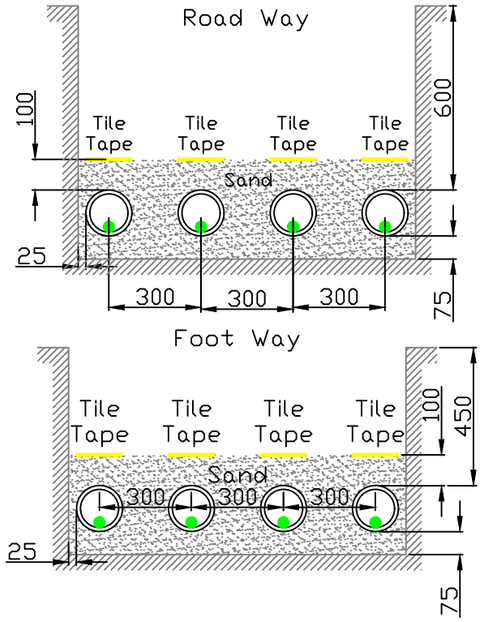

N
W E
S

REV	DATE	BY	DESCRIPTION	CHK	APD
B	14/08/24	AS	Charger removed	JH	IC
A	22/07/24	MM	New Design	JH	IC

ZEST
Zest Eco Ltd, Bond House, The Bourse,
Boar Lane, Leeds, LS1 5EN
web–Zest.uk.com email–operations@zest.uk.com

DRAWINGS STATUS: FOR PLANNING

DESIGN: ZEST

SCALE	DATE	DRAWN	CHECKED	APPROVED	SHT
1:250	JULY'24	AS	JH	IC	A3

DRAWING No. ZST–0500–03

PROJECT: NEW STREET, WHITEHAVEN CA28 7HT

TITLE: DUCTWORK LAYOUT