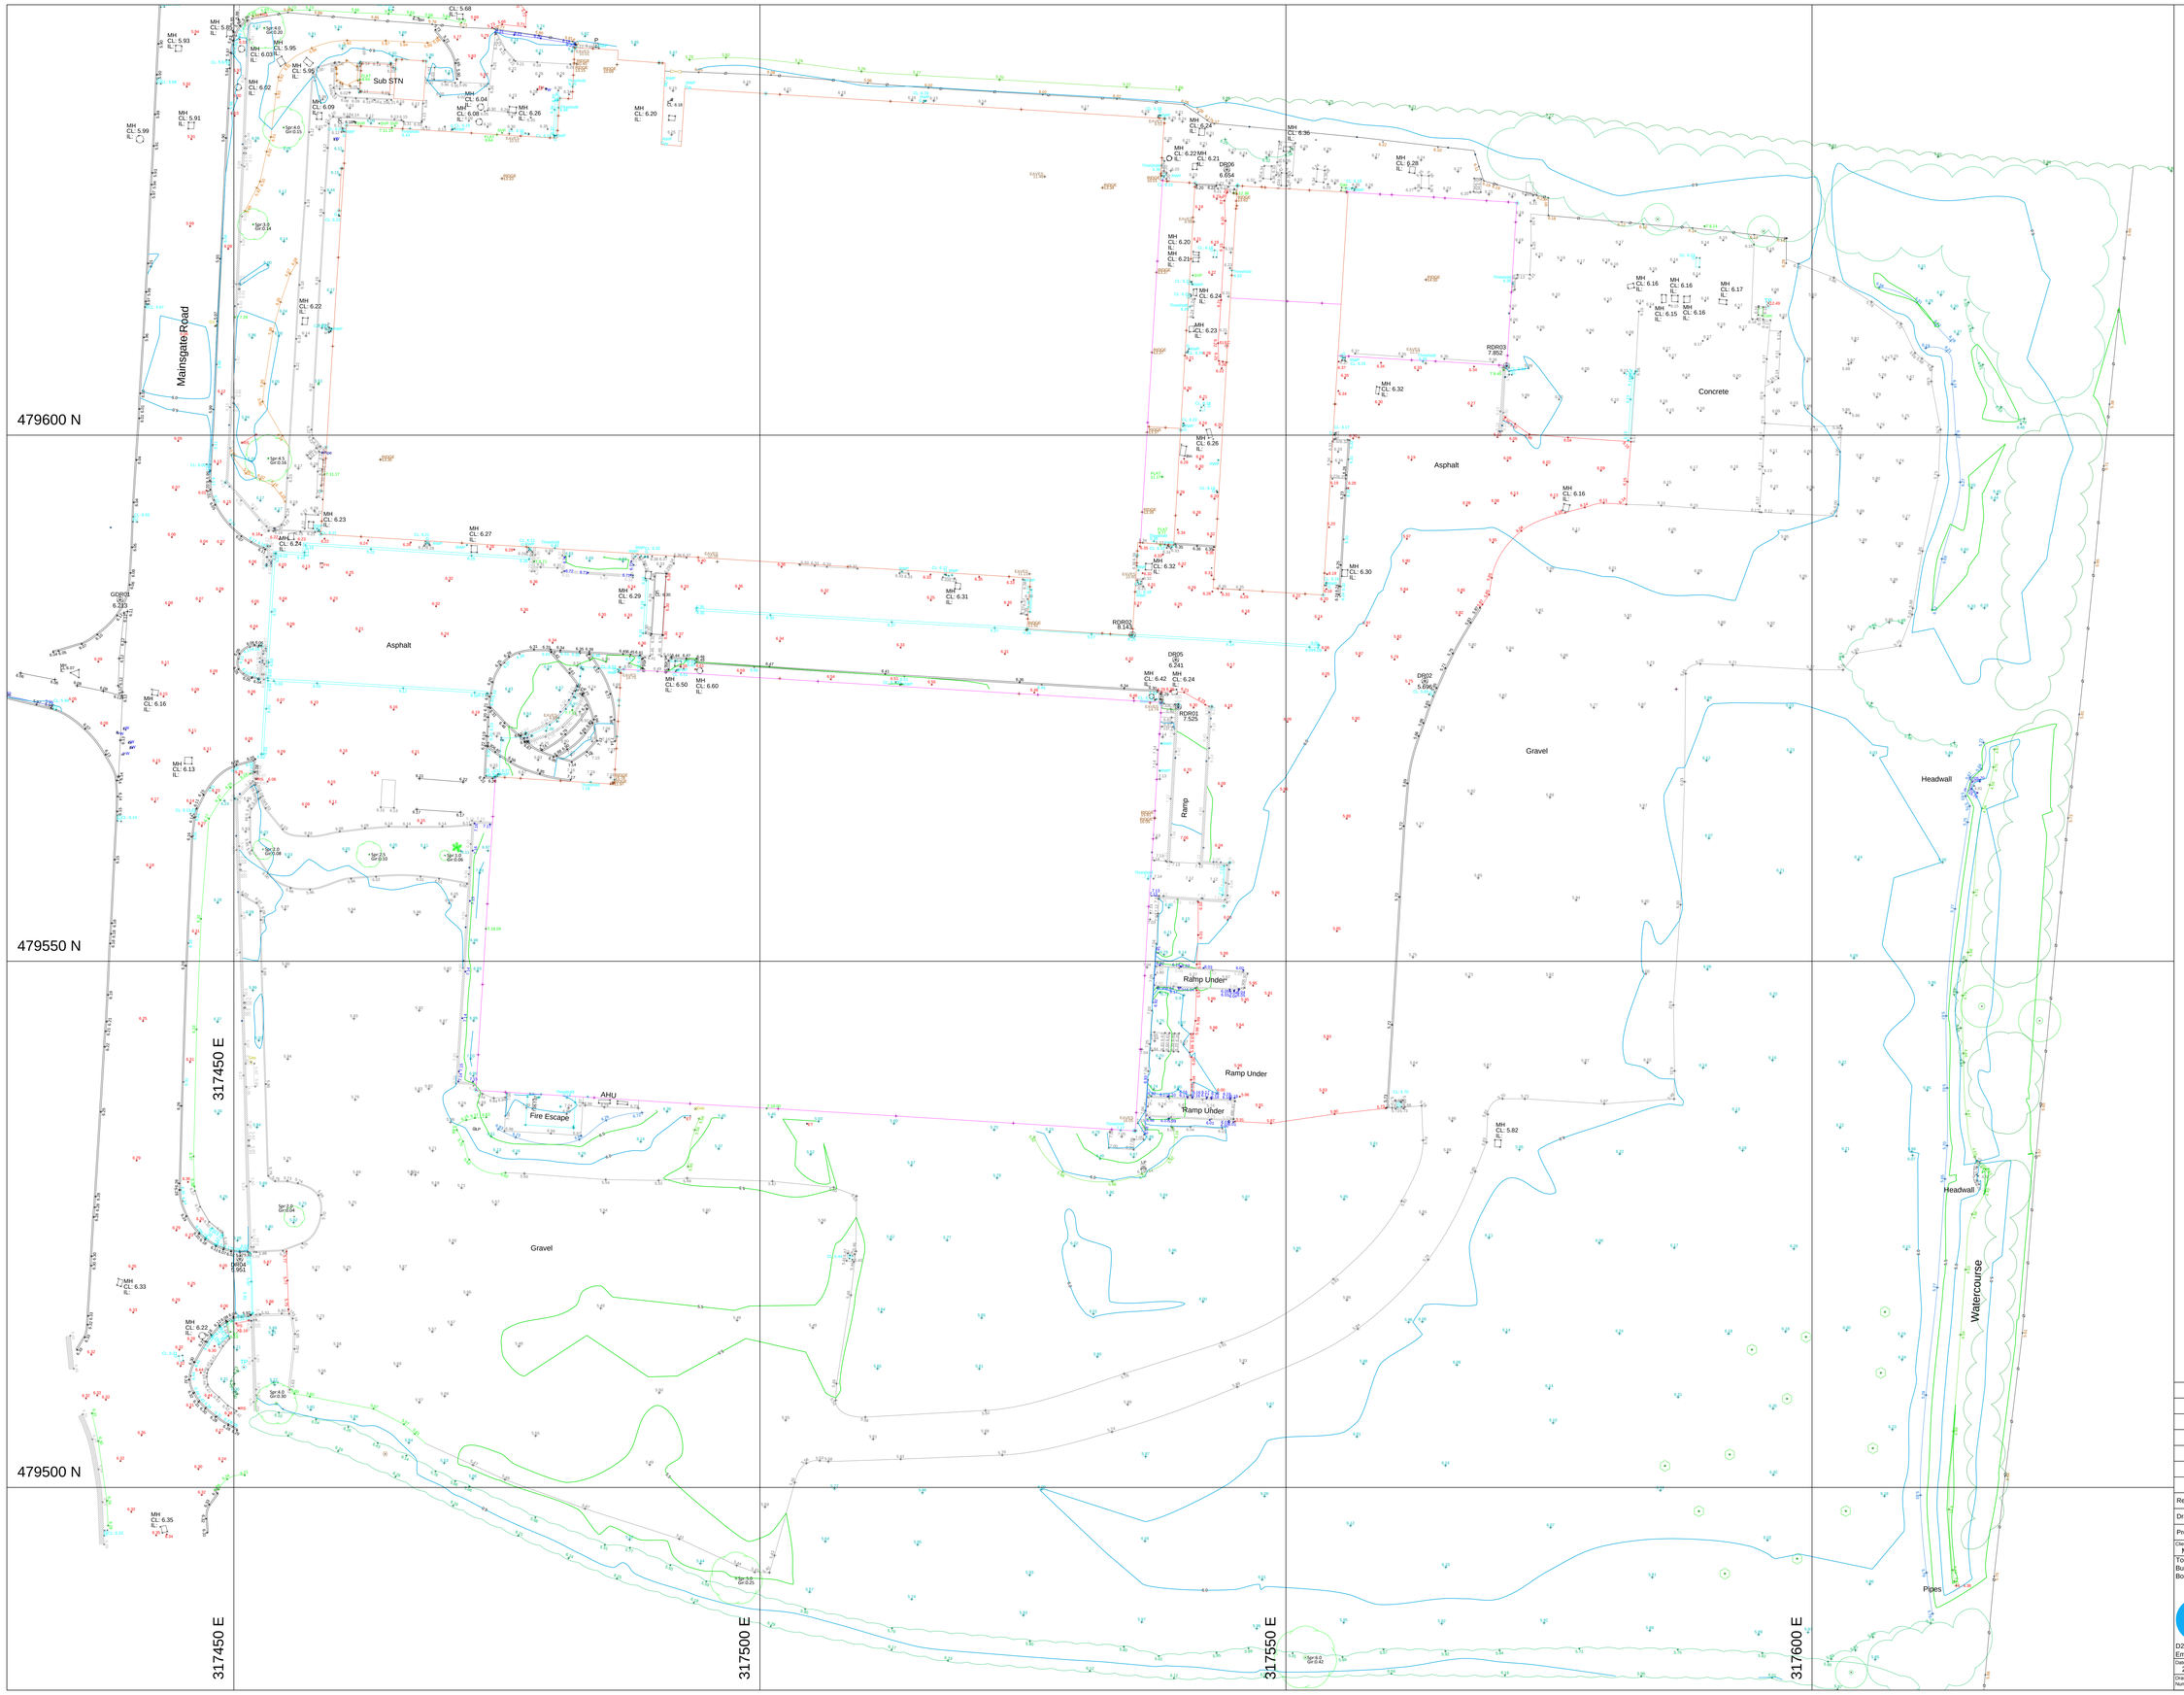

Notes:

Survey to OS National Grid (OSTN15)
Geoid Model osgm 15
Converted to Ground Coordinates on GDR01

N
W E
S

CONTROL POINT COORDINATES			
STN REF	EASTING	NORTHING	LEVEL
GDR01	317439.183	479584.347	6.213
DR02	317563.198	479576.629	5.696
DR03	317452.471	479647.000	5.901
DR04	317450.561	479521.707	5.951
DR05	317539.527	479578.662	6.241
DR06	317544.383	479625.246	6.654
RDR01	317539.768	479574.190	7.525
RDR02	317535.409	479581.024	8.143
RDR03	317570.972	479606.572	7.852

Revision:	Description:	Date:

Drawing Title: Topographical Survey

Project: CGP Books, Mainsgate Road, Millom, LA18 4JY

Client: M & P Gadsden
Drawing Status: Measured Survey

Topographical Survey | Measured Building Survey | Site Engineering
Building Plans | Structural Monitoring | 3D Scanning | Volumetric Analysis
Boundary Disputes | Building Information Modelling | Aerial Photogrammetry

d2r LTD
Professional Measurement Surveys
D2R Survey Ltd. 23c Queen Street Lancaster LA1 1RX Tel: 01524 382502
Email: info@d2rsurvey.uk Website www.d2rsurvey.uk

Date:	Scale:	Drawn:	Checked:
25th Aug 2020	1:200 @ A0	WTB	WTB

Drawing Number:	Proj:	CAD File:	Rev:
	D2R - CGP - 03	D2R - CGP - 02	0