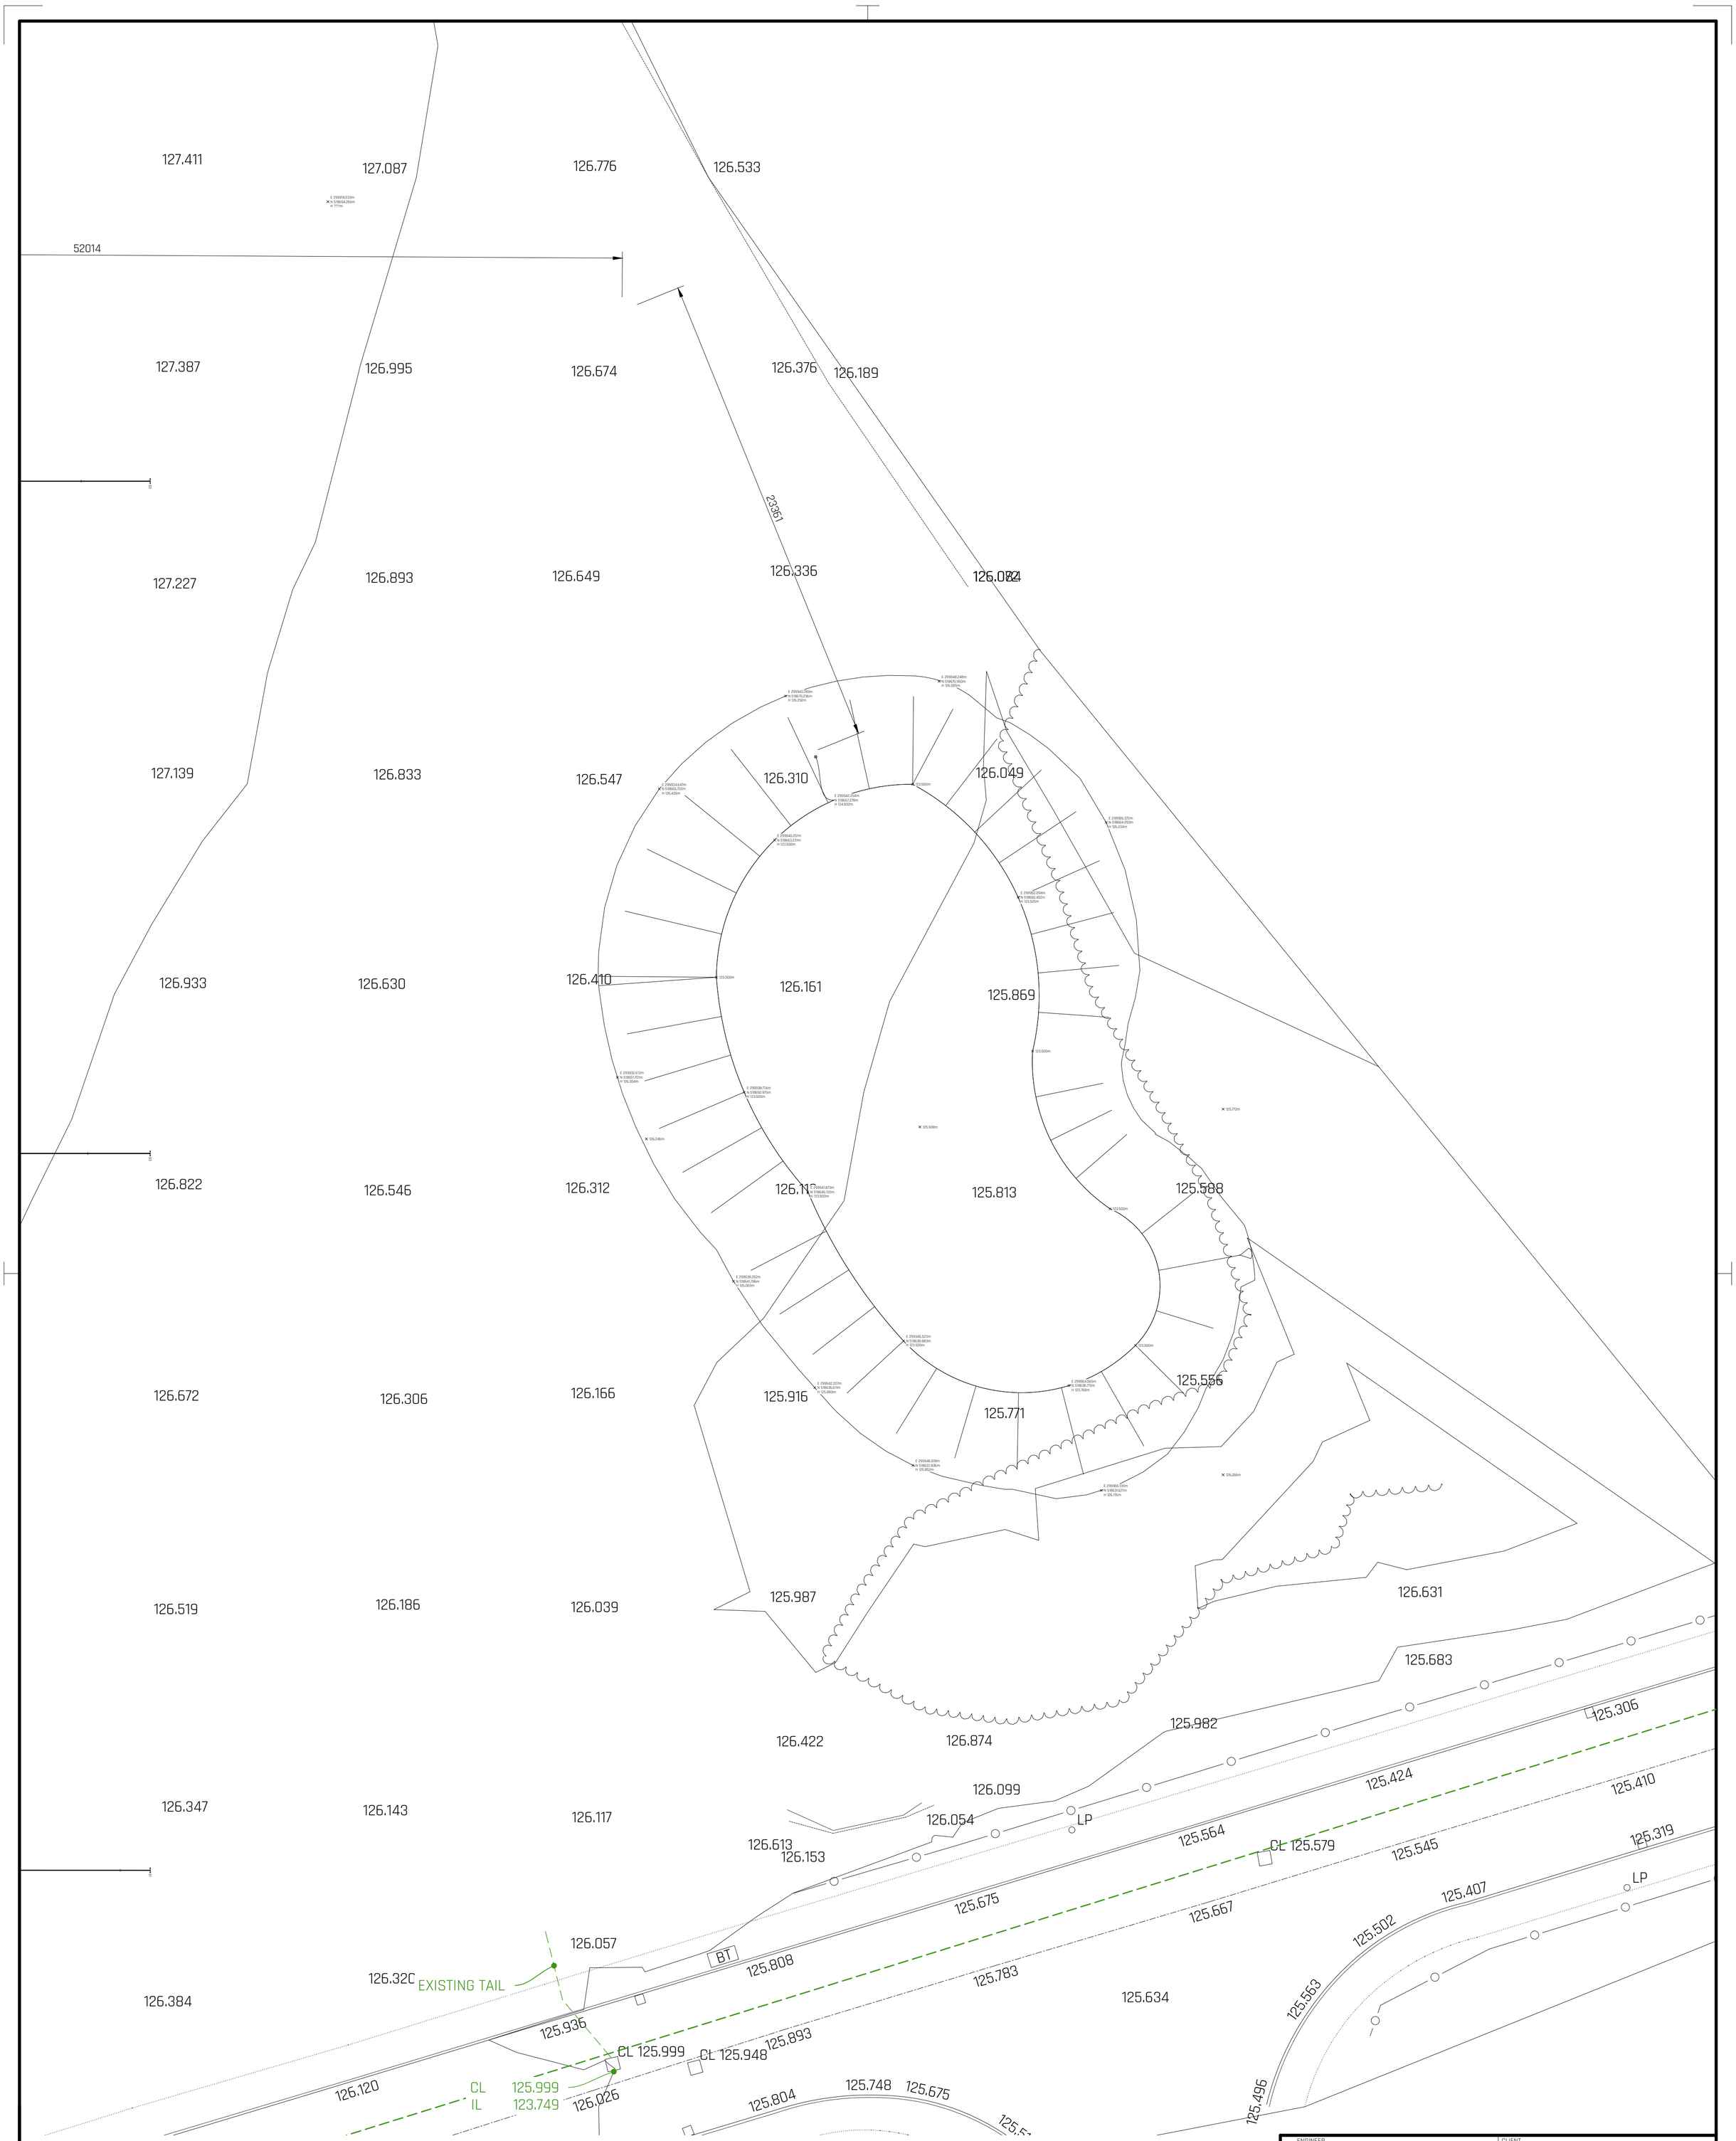

PLAN

SCALE 1:150

GENERAL NOTES

1. ALL DIMENSIONS IN MILLIMETERS UNLESS NOTED AND NOT TO BE SCALED FROM DRAWINGS. USE WRITTEN DIMENSIONS ONLY AND CHECK ON SITE BEFORE ORDERING MATERIALS OR STEELWORK.
2. ALL DRAWINGS TO BE READ IN CONJUNCTION WITH DRAWINGS PRODUCED BY OTHERS AND ANY ERRORS TO BE BROUGHT TO THE ATTENTION OF THE ENGINEER PROIR TO COMMENCEMENT OR INSTALLATION OF THE WORKS.
3. ALL MATERIALS AND WORKMANSHIP TO BE UNDERTAKEN IN ACCORDANCE WITH BEST PRACTICE AND THE RELEVANT CODES INCLUDING BRITISH STANDARDS AND BUILDING REGULATIONS.

ENGINEER
KINGMOOR CONSULTING
SUITE 4 ATLANTIC HOUSE, PARKHOUSE BUSINESS PARK, CARLISLE, CA3 0LJ
T: 01228 915900
E: hello@kingmoorconsulting.co.uk

CLIENT

PROJECT
PROPOSED WAREHOUSE, JOE MCBAIN AVE MORESBY PARKS, WHITEHAVEN, CA28 8EA

TITLE
EXTERNAL WORKS
SETTING OUT SHEET 2

SCALE	STATUS	
AS NOTED	FOR BUILDING CONTROL	
PAPER SIZE	DRAWN BY	CHECKED AND APPROVED
A1	S LOWES	C AIMERS
PROJECT PHASE	DATE	DATE
BUILD	AUG 2023	AUG 2023
DRAWING NUMBER		REVISION
23-164-DWG051		C