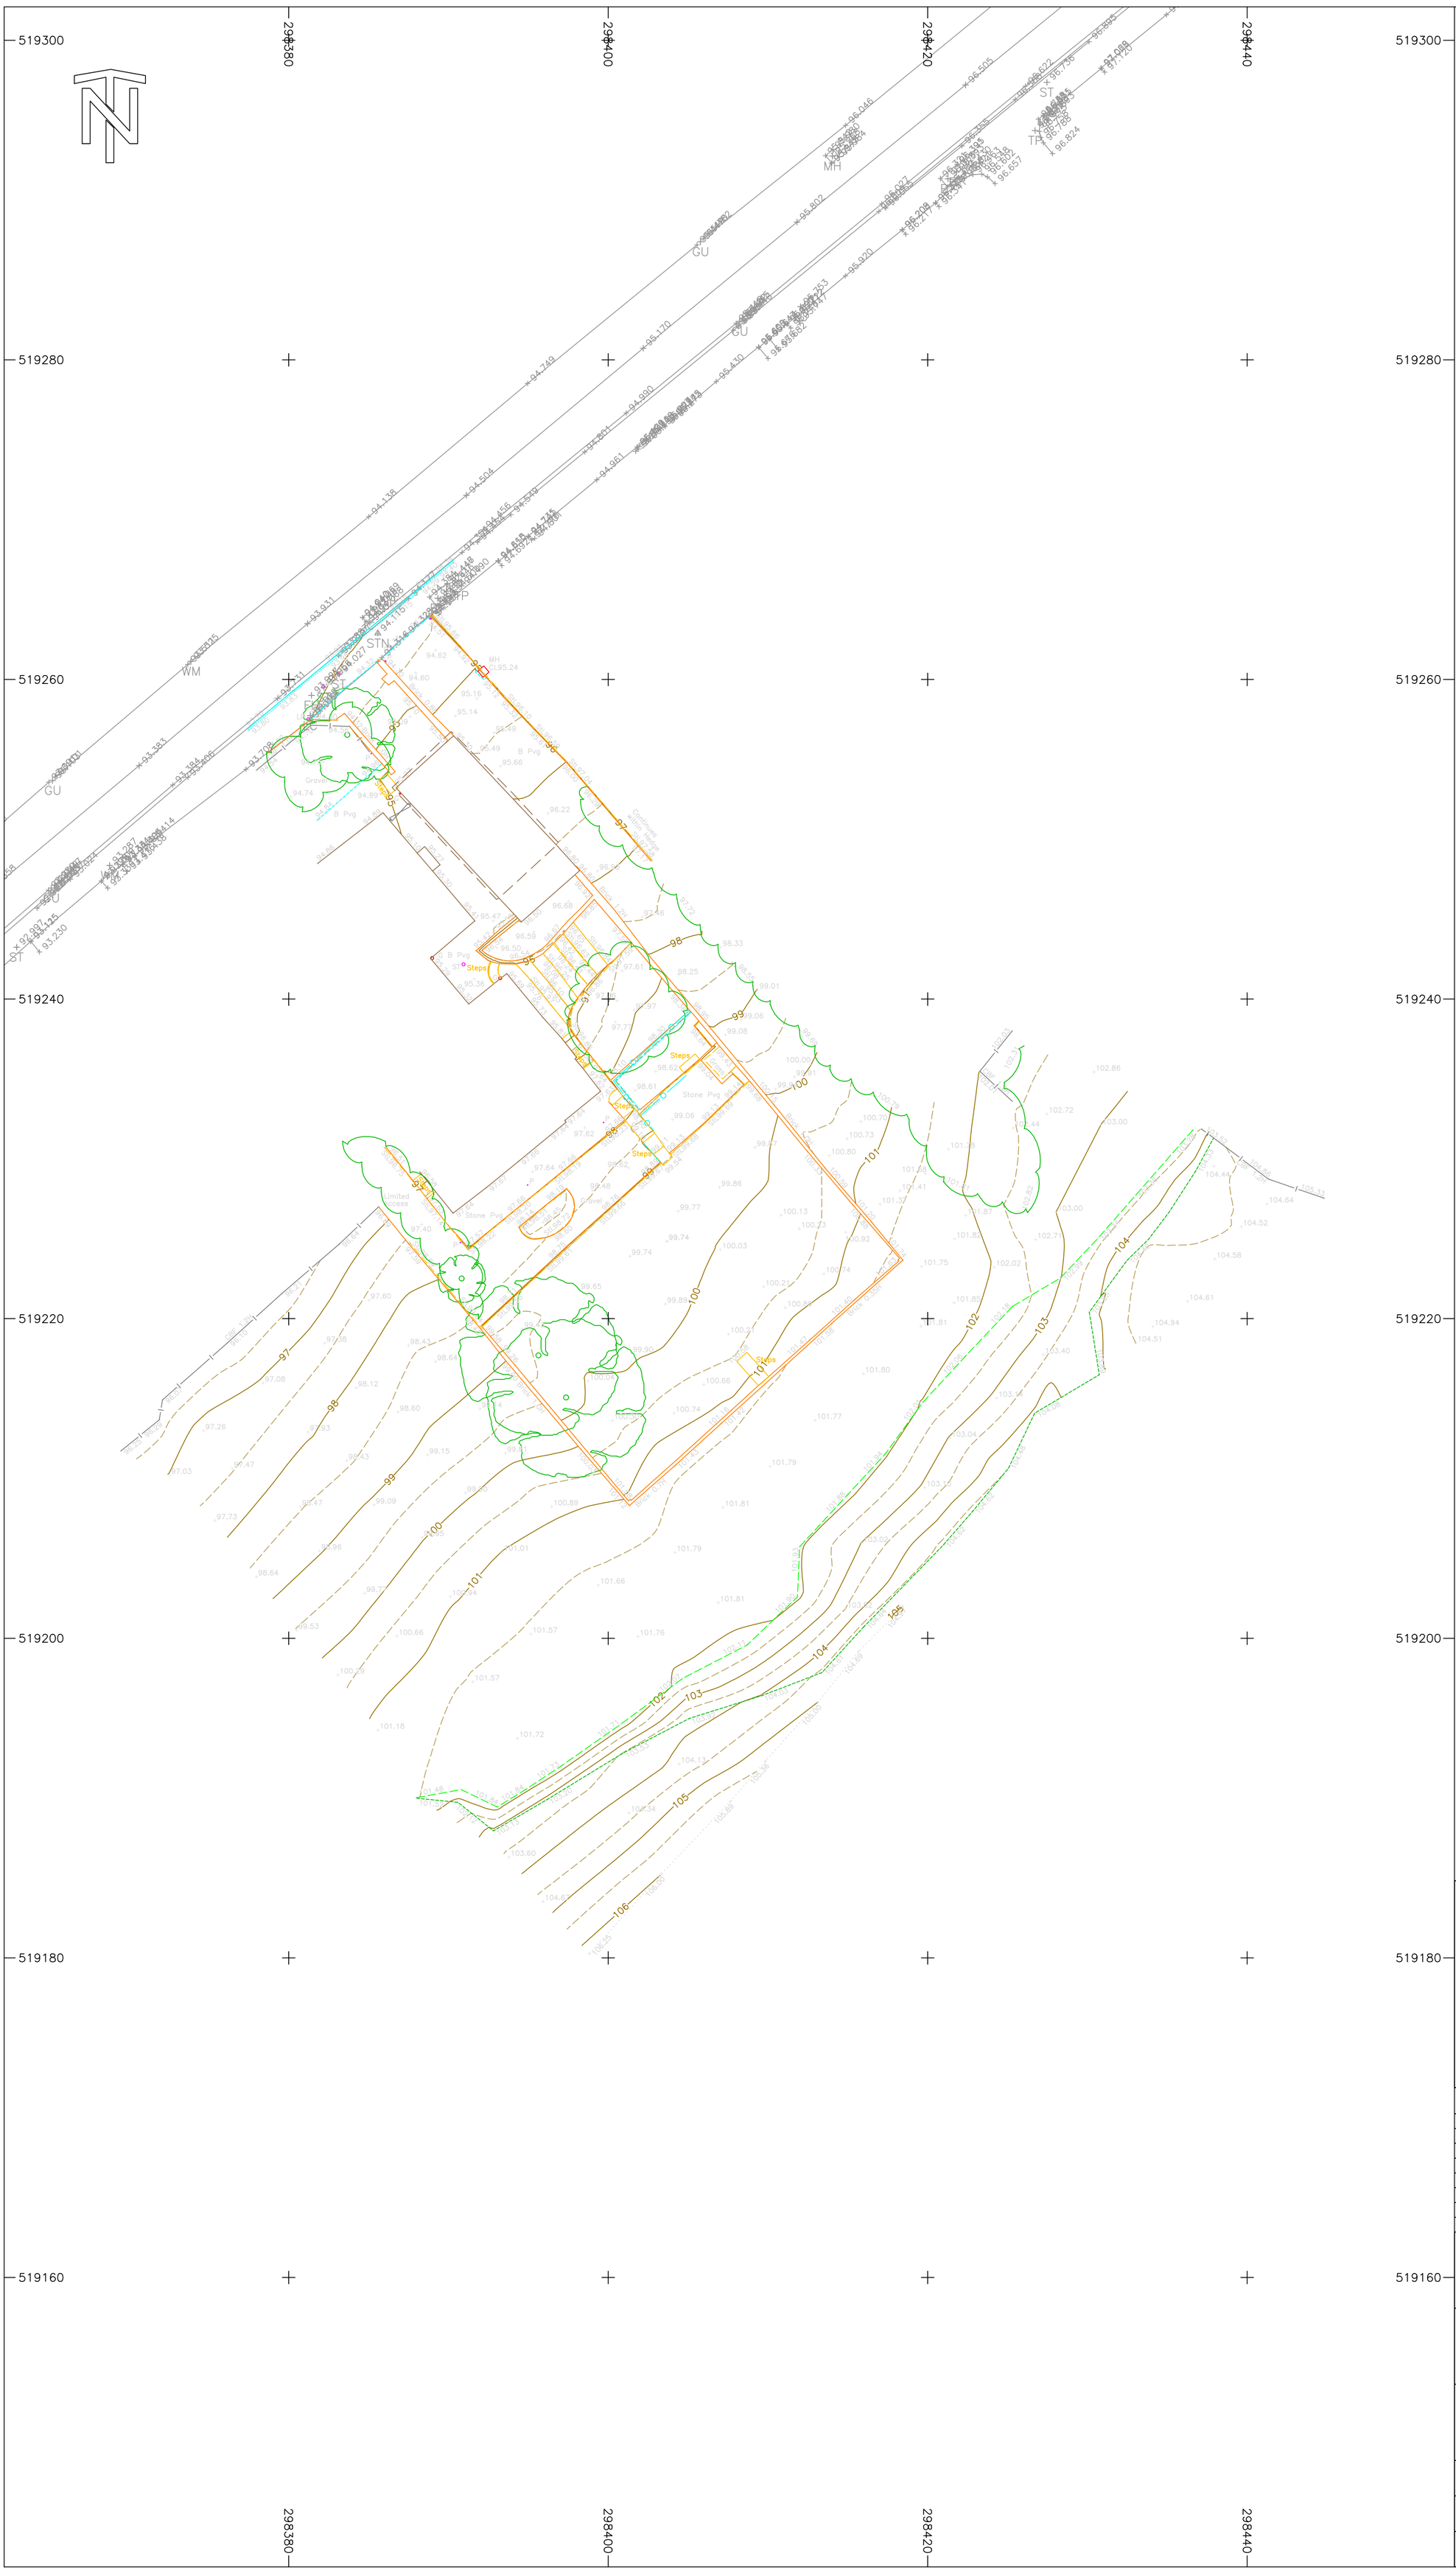

ABBREVIATIONS

TOPOGRAPHIC SURVEY

B Pvg	Block Paving
BeL	Building Ridge Level
BrL	Building Eaves Level
CL	Cover Level
Conc	Concrete
G	Gulley
LP	Lamp Post
MH	Manhole
P	Post
Pvg	Paving
StL	Structure Wall Top Level
ST	Stop Tap
ThL	Threshold Level

ABBREVIATIONS

FENCE TYPES

BWF	Barbed Wire Fence
CBF	Close Boarded Fence
CIF	Corrugated Iron Fence
CLF	Chain Link Fence
CPF	Chestnut Paling Fence
ELF	Electric Fence
IRF	Iron Railing Fence
PRF	Post & Rail Fence
PWF	Post & Wire Fence
SPF	Steel Palisade Fence
WMF	Wire Mesh Fence
H	Fence Height

LINE STYLES & SYMBOLS

- Building
- Building Canopy
- Bottom of Slope
- Top of Slope
- Channel Kerb
- Kerb
- Edge of Change in Surface
- String Ground Level
- Structure Wall
- Structure Wall Top
- Steps
- Wall
- Fence
- Handrail/Safety Rail
- Gate
- Ground Vegetation
- Tree

Notes:
1. Plan grid and levels are related to Ordnance Survey National Grid (OSGB36) and Ordnance Datum Newlyn (ODN) through GNSS observations to the OS Net.
2. GNSS observed ETRS89 coordinates transformed to OSGB36 and ODN using National Grid Transformation OSTN15 and National Geoid Model OSGM15.
3. For plot scale of 1:200 plot to A1 layout.
4. CAD file 3918P01_A.dwg is a 3D drawing.
3D polylines do not retain line type properties.
Convert 3D polylines for line type generation and plotting.
5. The AGUK survey has been overlaid onto existing topographic survey VIC100818(3D).dwg as provided by the client. Layers are prefixed appropriately.

ATLANTIC GEOMATICS
Chartered Land Surveyors
Unit M, Skirsgill Business Park, Penrith, Cumbria, CA11 0FA, UK
enquiries@atlanticgeomatics.co.uk
+44 (0)1768 483 310
www.atlanticgeomatics.co.uk

© Copyright Atlantic Geomatics (UK) Ltd

Issue

Issue	Amendment	Date	Checked
A	Original Issue	Jan 2022	OV

client
Mr Richard Donnan

project
108 Victoria Road, Whitehaven

title
Topographic Survey
Sheet 1 of 1

surveyed by	date		checked
HS	Jan 2022		JEB
drawn by	date		checked
JEB	Jan 2022		OV
dwg no.	cad file	scale	rev.
3918-P-01	3918P01_A.dwg	1:200	A