Survey Coordinates:

OSGB 1936 British National Grid ODN
Geoid Model OSGM 15 Horizontal OSTN 15

Converted to Ground Coordinates	No	Master STN:	GDR01

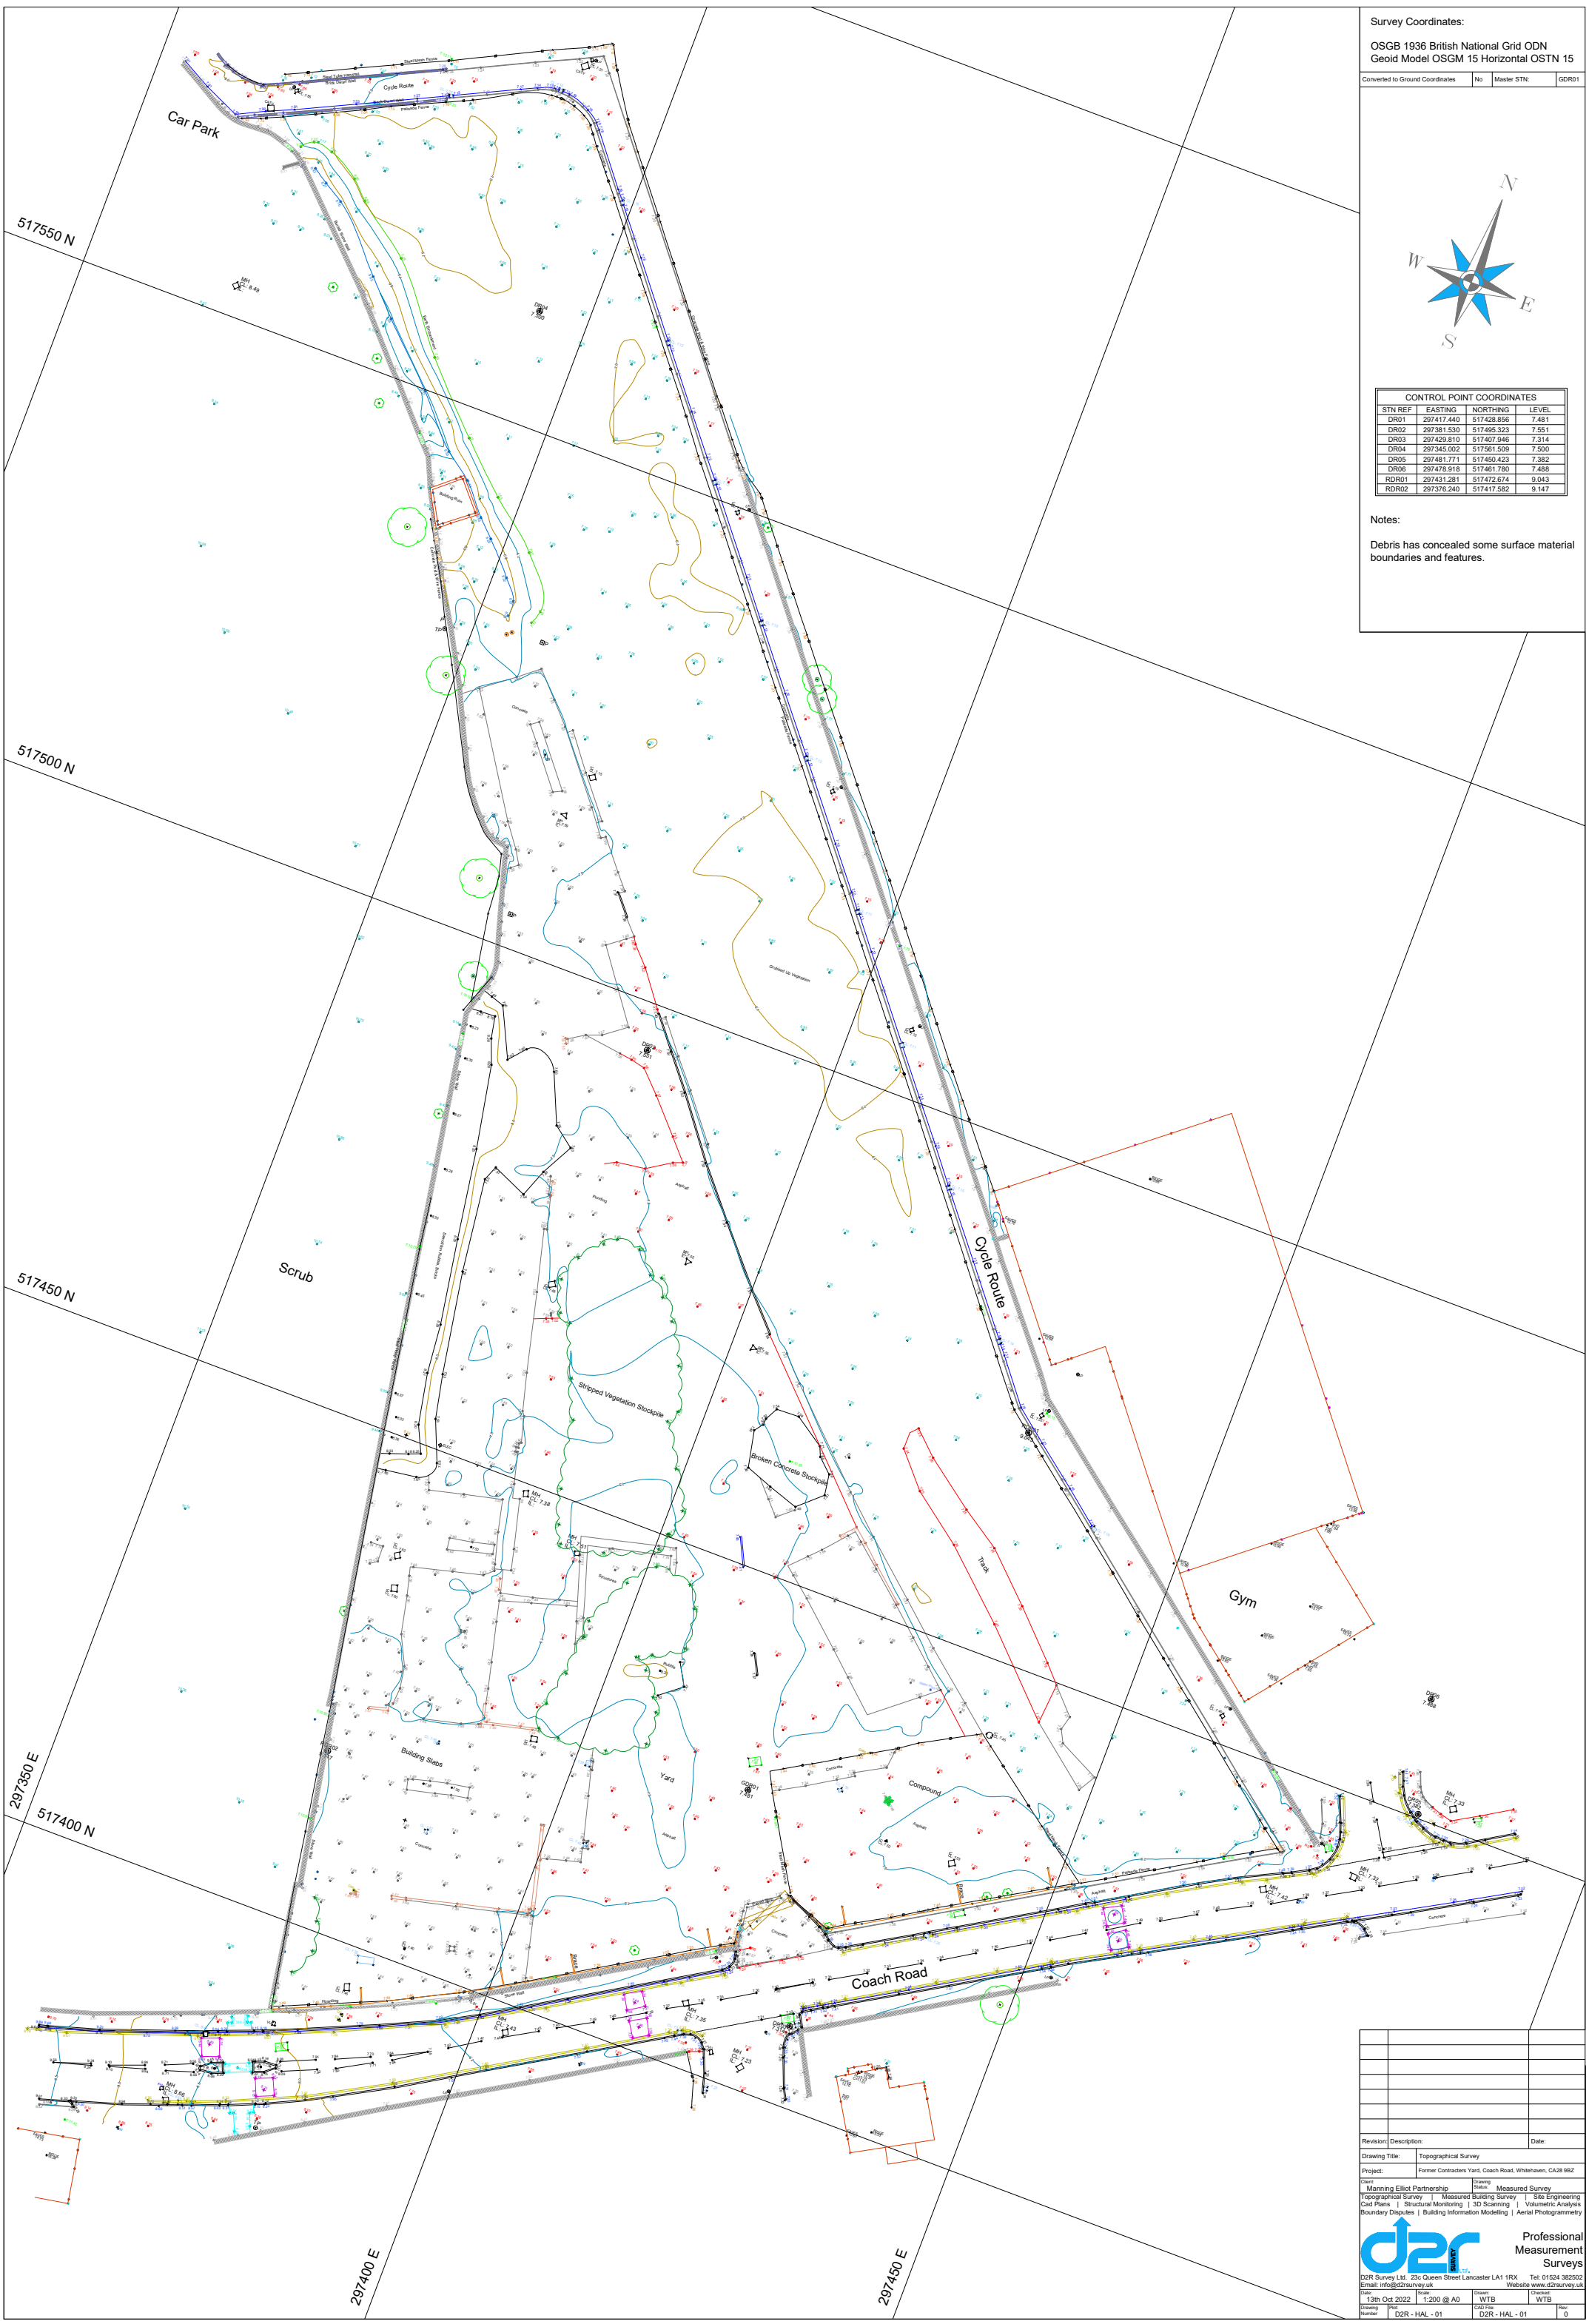

CONTROL POINT COORDINATES			
STN REF	EASTING	NORTHING	LEVEL
DR01	297417.440	517428.856	7.481
DR02	297381.530	517495.323	7.551
DR03	297429.810	517407.946	7.314
DR04	297345.002	517561.509	7.500
DR05	297481.771	517450.423	7.382
DR06	297478.918	517461.780	7.488
RDR01	297431.281	517472.674	9.043
RDR02	297376.240	517417.582	9.147

Notes:

Debris has concealed some surface material boundaries and features.

Revision:	Description:	Date:

Drawing Title:	Topographical Survey
Project:	Former Contracters Yard, Coach Road, Whitehaven, CA28 9BZ
Client: Manning Elliot Partnership	Drawing Status: Measured Survey

Topographical Survey | Measured Building Survey | Site Engineering
Cad Plans | Structural Monitoring | 3D Scanning | Volumetric Analysis
Boundary Disputes | Building Information Modelling | Aerial Photogrammetry

Professional Measurement Surveys

D2R Survey Ltd. 23c Queen Street Lancaster LA1 1RX Tel: 01524 382502
Email: info@d2rsurvey.uk Website www.d2rsurvey.uk

Date:	Scale:	Drawn:	Checked:
13th Oct 2022	1:200 @ A0	WTB	WTB

Drawing Number	Plot:	CAD File:	Rev:
	D2R - HAL - 01	D2R - HAL - 01	0