DO NOT SCALE
DO NOT SCALE THIS DRAWING. USE FIGURED DIMENSIONS IN ALL CASES. CHECK ALL DIMENSIONS ON SITE. REPORT ANY DISCREPANCIES TO CONCEPT ARCHITECTURE BEFORE PROCEEDING.

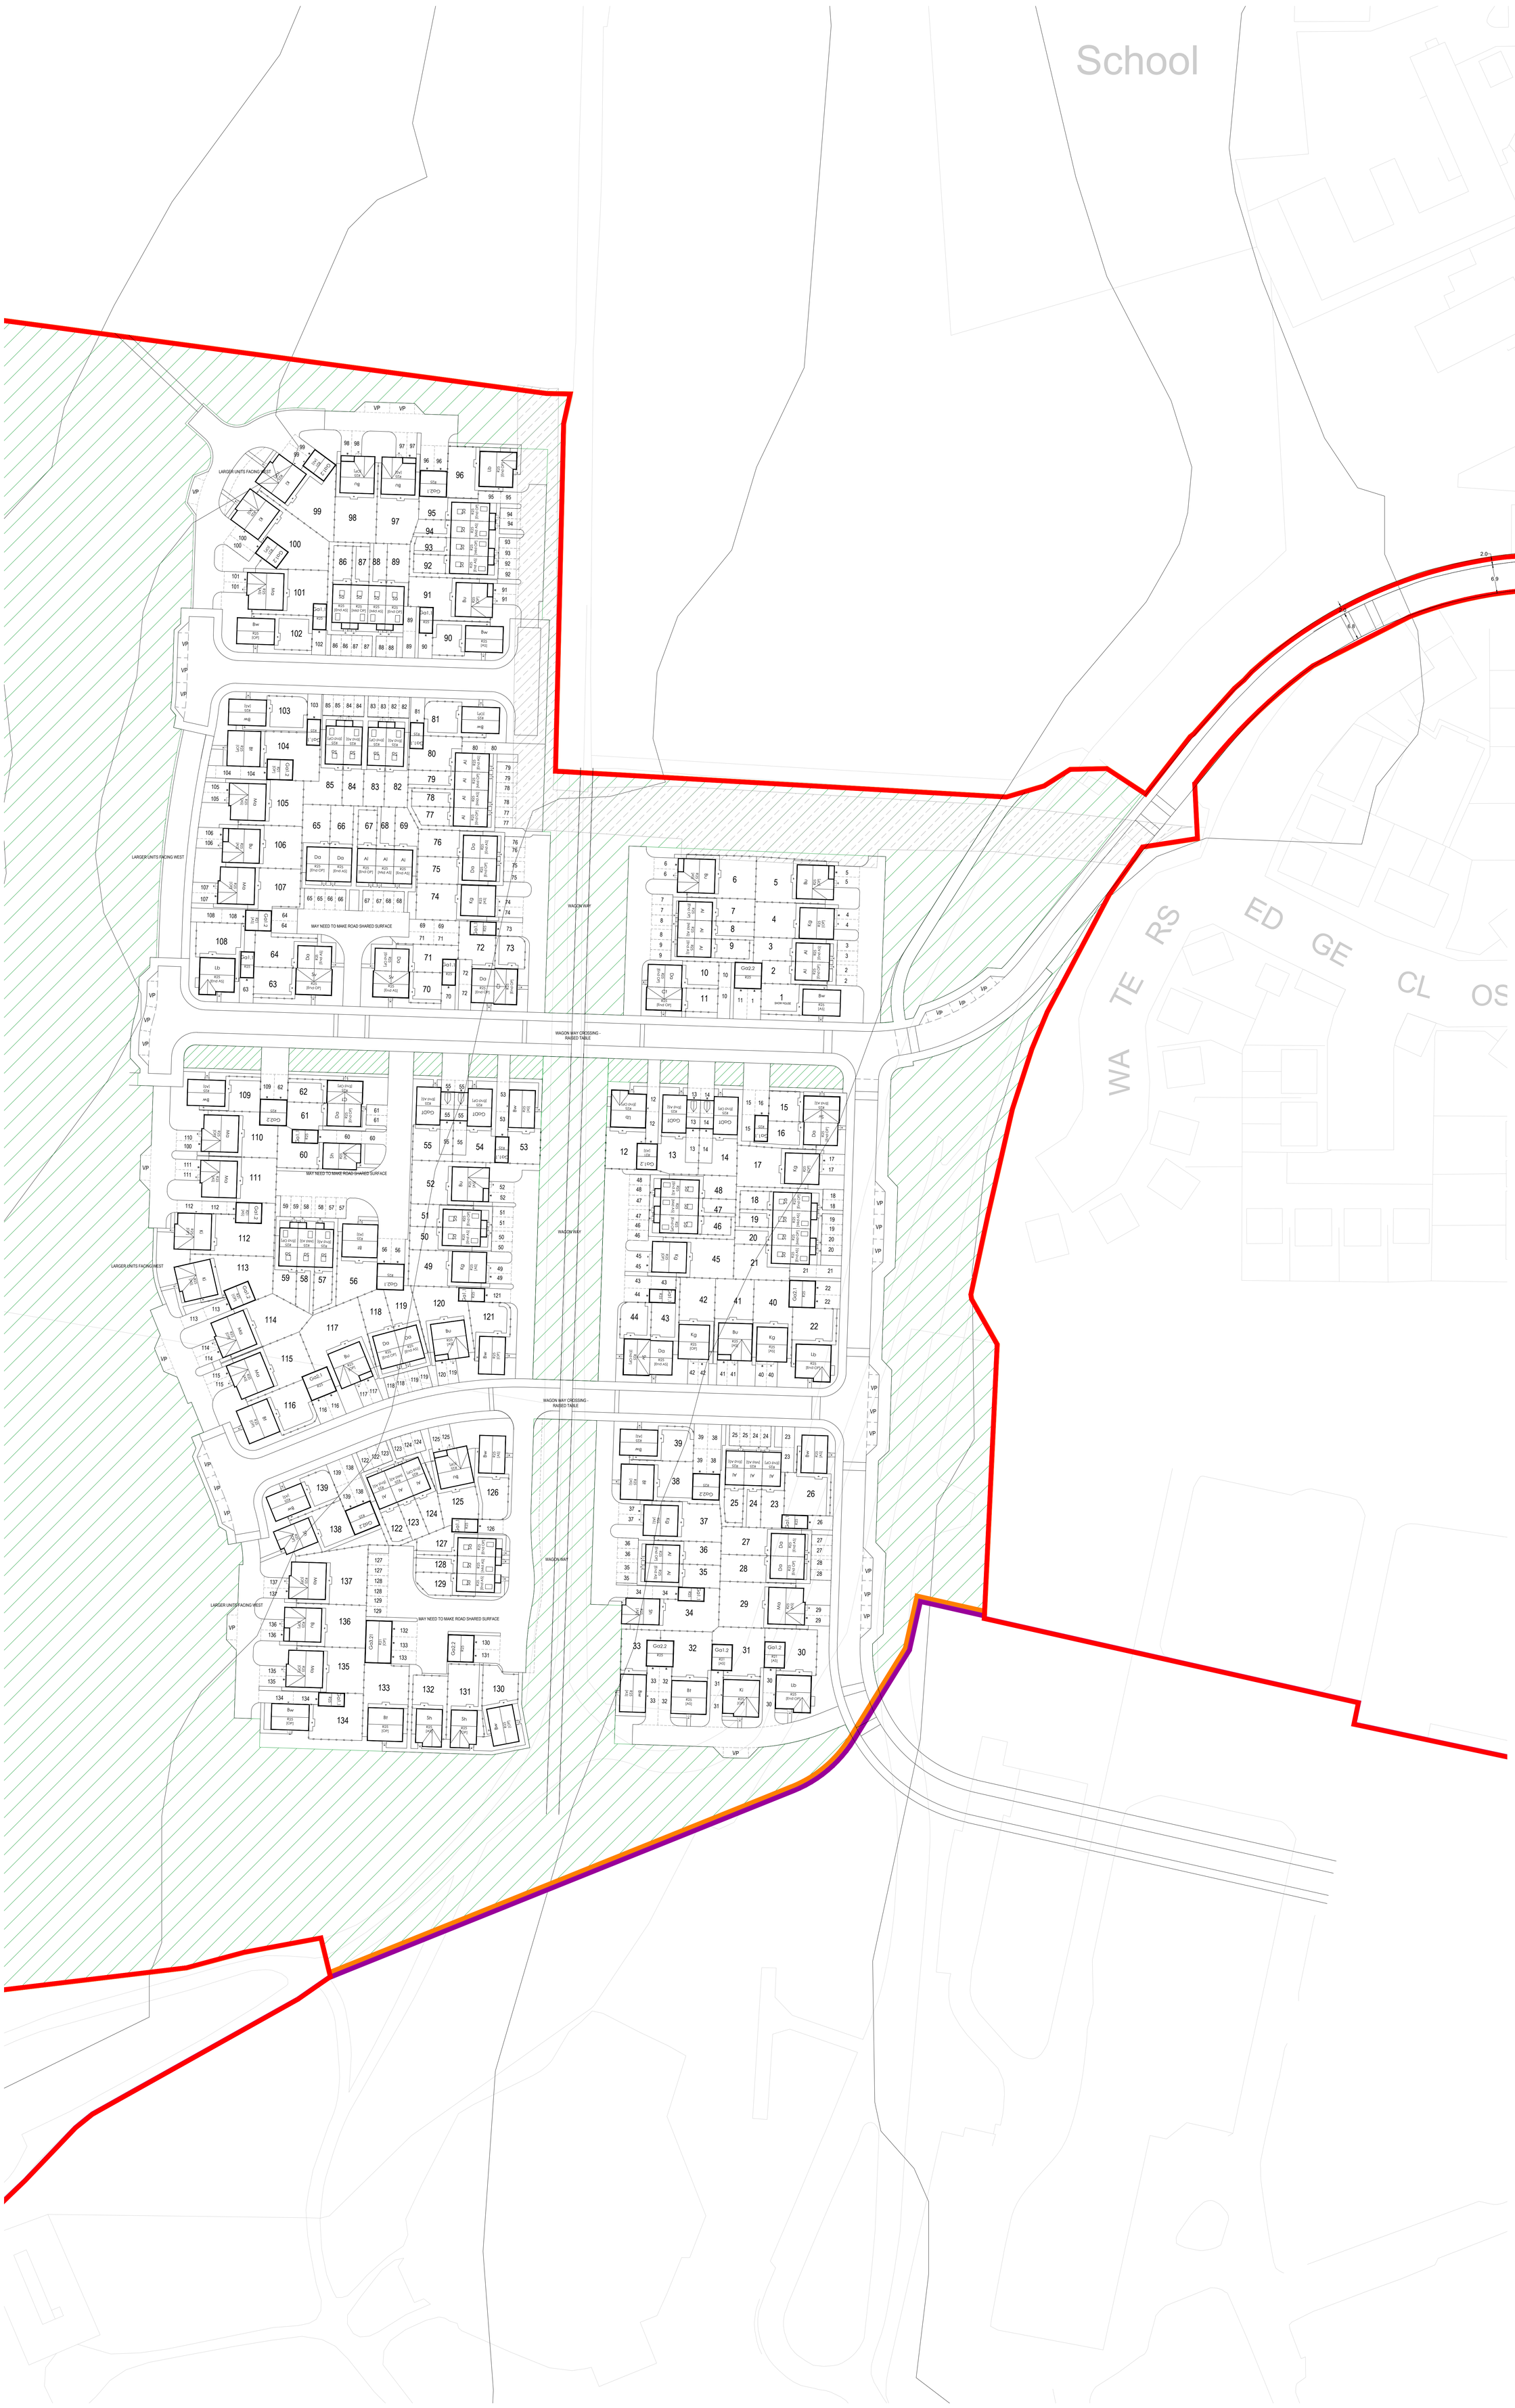

Rev	Description	Drawn	Date	Checked	Date
C	CHANGES TO THE SITE LAYOUT TO ACCOMMODATED A SUBSTITUTION OF R21 HOUSE TYPE RANGE TO R25, CHANGES TO THE LAYOUT FOLLOWING THE HIGHWAY COMMENTS TO PROVIDE FOR CYCLE WAYS FOLLOWING THE LTN1.20 REQUIREMENTS	KB	02.11.23	ST	02.11.23
B	AMENDMENTS TO AND OF ACCESS TO PRIVATE DRIVE, ADJACENT TO PLOT 126	ST		GR	
A	AMENDMENTS TO THE TURNING HEADS BY 116,138 AND 122, 103 UNITS, AMENDMENT TO WIDTH OF THE PRIVATE DRIVE OUTSIDE OF 126 UNIT FOLLOWING HIGHWAY COMMENTS	KB		ST	

status

PLANNING

job / client

MARCHON

PERSIMMON HOMES LANCASHIRE

drawing title

SITE PLAN WITH ACCESS ROAD

PHASE 1

project no.	drawing no.	revision	date
CPT-257	PL-02_1	C	21.10.19

scale	drawn by	sheet size
1:500	KB	A0

320J
Mayoral Way
Team Valley Trading Estate
Gateshead
NE11 0RT

0191 - 4661611
info@cpt-group.co.uk

CONCEPT ARCHITECTURE